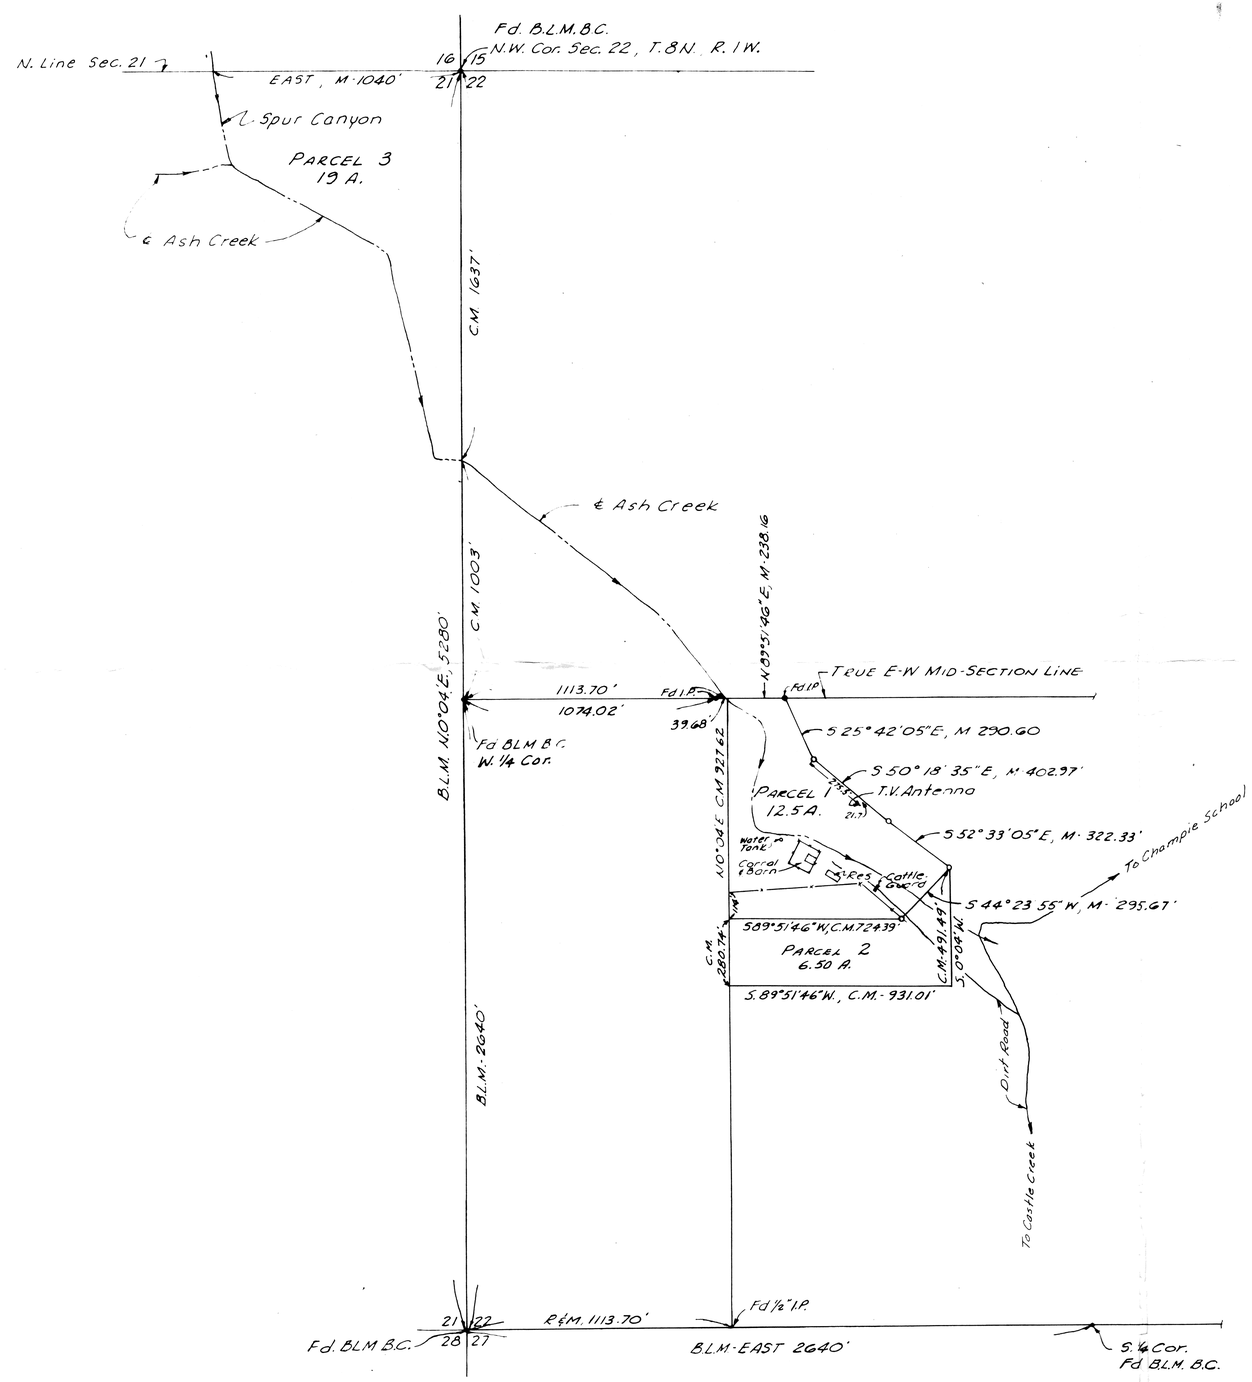

REPORT OF SURVEY
FOR
MR. & MRS. LAWTON H. CHAMPIE
MORRISTOWN, ARIZONA
OF

PARCELS OF LAND LYING IN THE NE1/4, SEC. 21 AND THE W1/2, SEC. 22, ALL IN T. 8 N., R. 1 W., G. & S. R. B. & M., YAVAPAI CO., ARIZ. AS SHOWN HEREON.

N

Scale: 1" = 300'

o - 1/2" Iron Pipe Set
● - Mon. Fd as Noted
M - Measured In Field
CM - Calculated Measured
R - Yavapai County Records
BLM - U.S. Bureau of Land Management Records

NOTE: The portion of Ash Creek lying in the N.E. 1/4 Sec. 21 and the N.W. 1/4 Sec. 22 is located from a control line triangulated from measured distance shown along the East-West Mid-line of Sec. 22.

Note: The Dirt Road And That Portion Of Ash Creek S.E. Ly. Of Parcel No. 1 Is Approximate Location From Crown King, S.E., Quadrangle Map (Preliminary Only).

EXCHANGE

Doss To CHAMPIE	Parcel 1
Doss To CHAMPIE	Parcel 2
CHAMPIE To Doss	Parcel 3

CERTIFICATION: The field work for the survey shown hereon was done by me in Sept, 1962 and July, 1968. Parcel 2 was added in Jan, 1971 and the final preparation of this plat was done in April, 1971

Eugene D. Kelley
Oct 8/71

ARIZONA SURVEYING SERVICE
5704 N. 27th AVENUE, PHOENIX, ARIZONA
DRAWING NO. L-1628-A

DIN # 58800-1