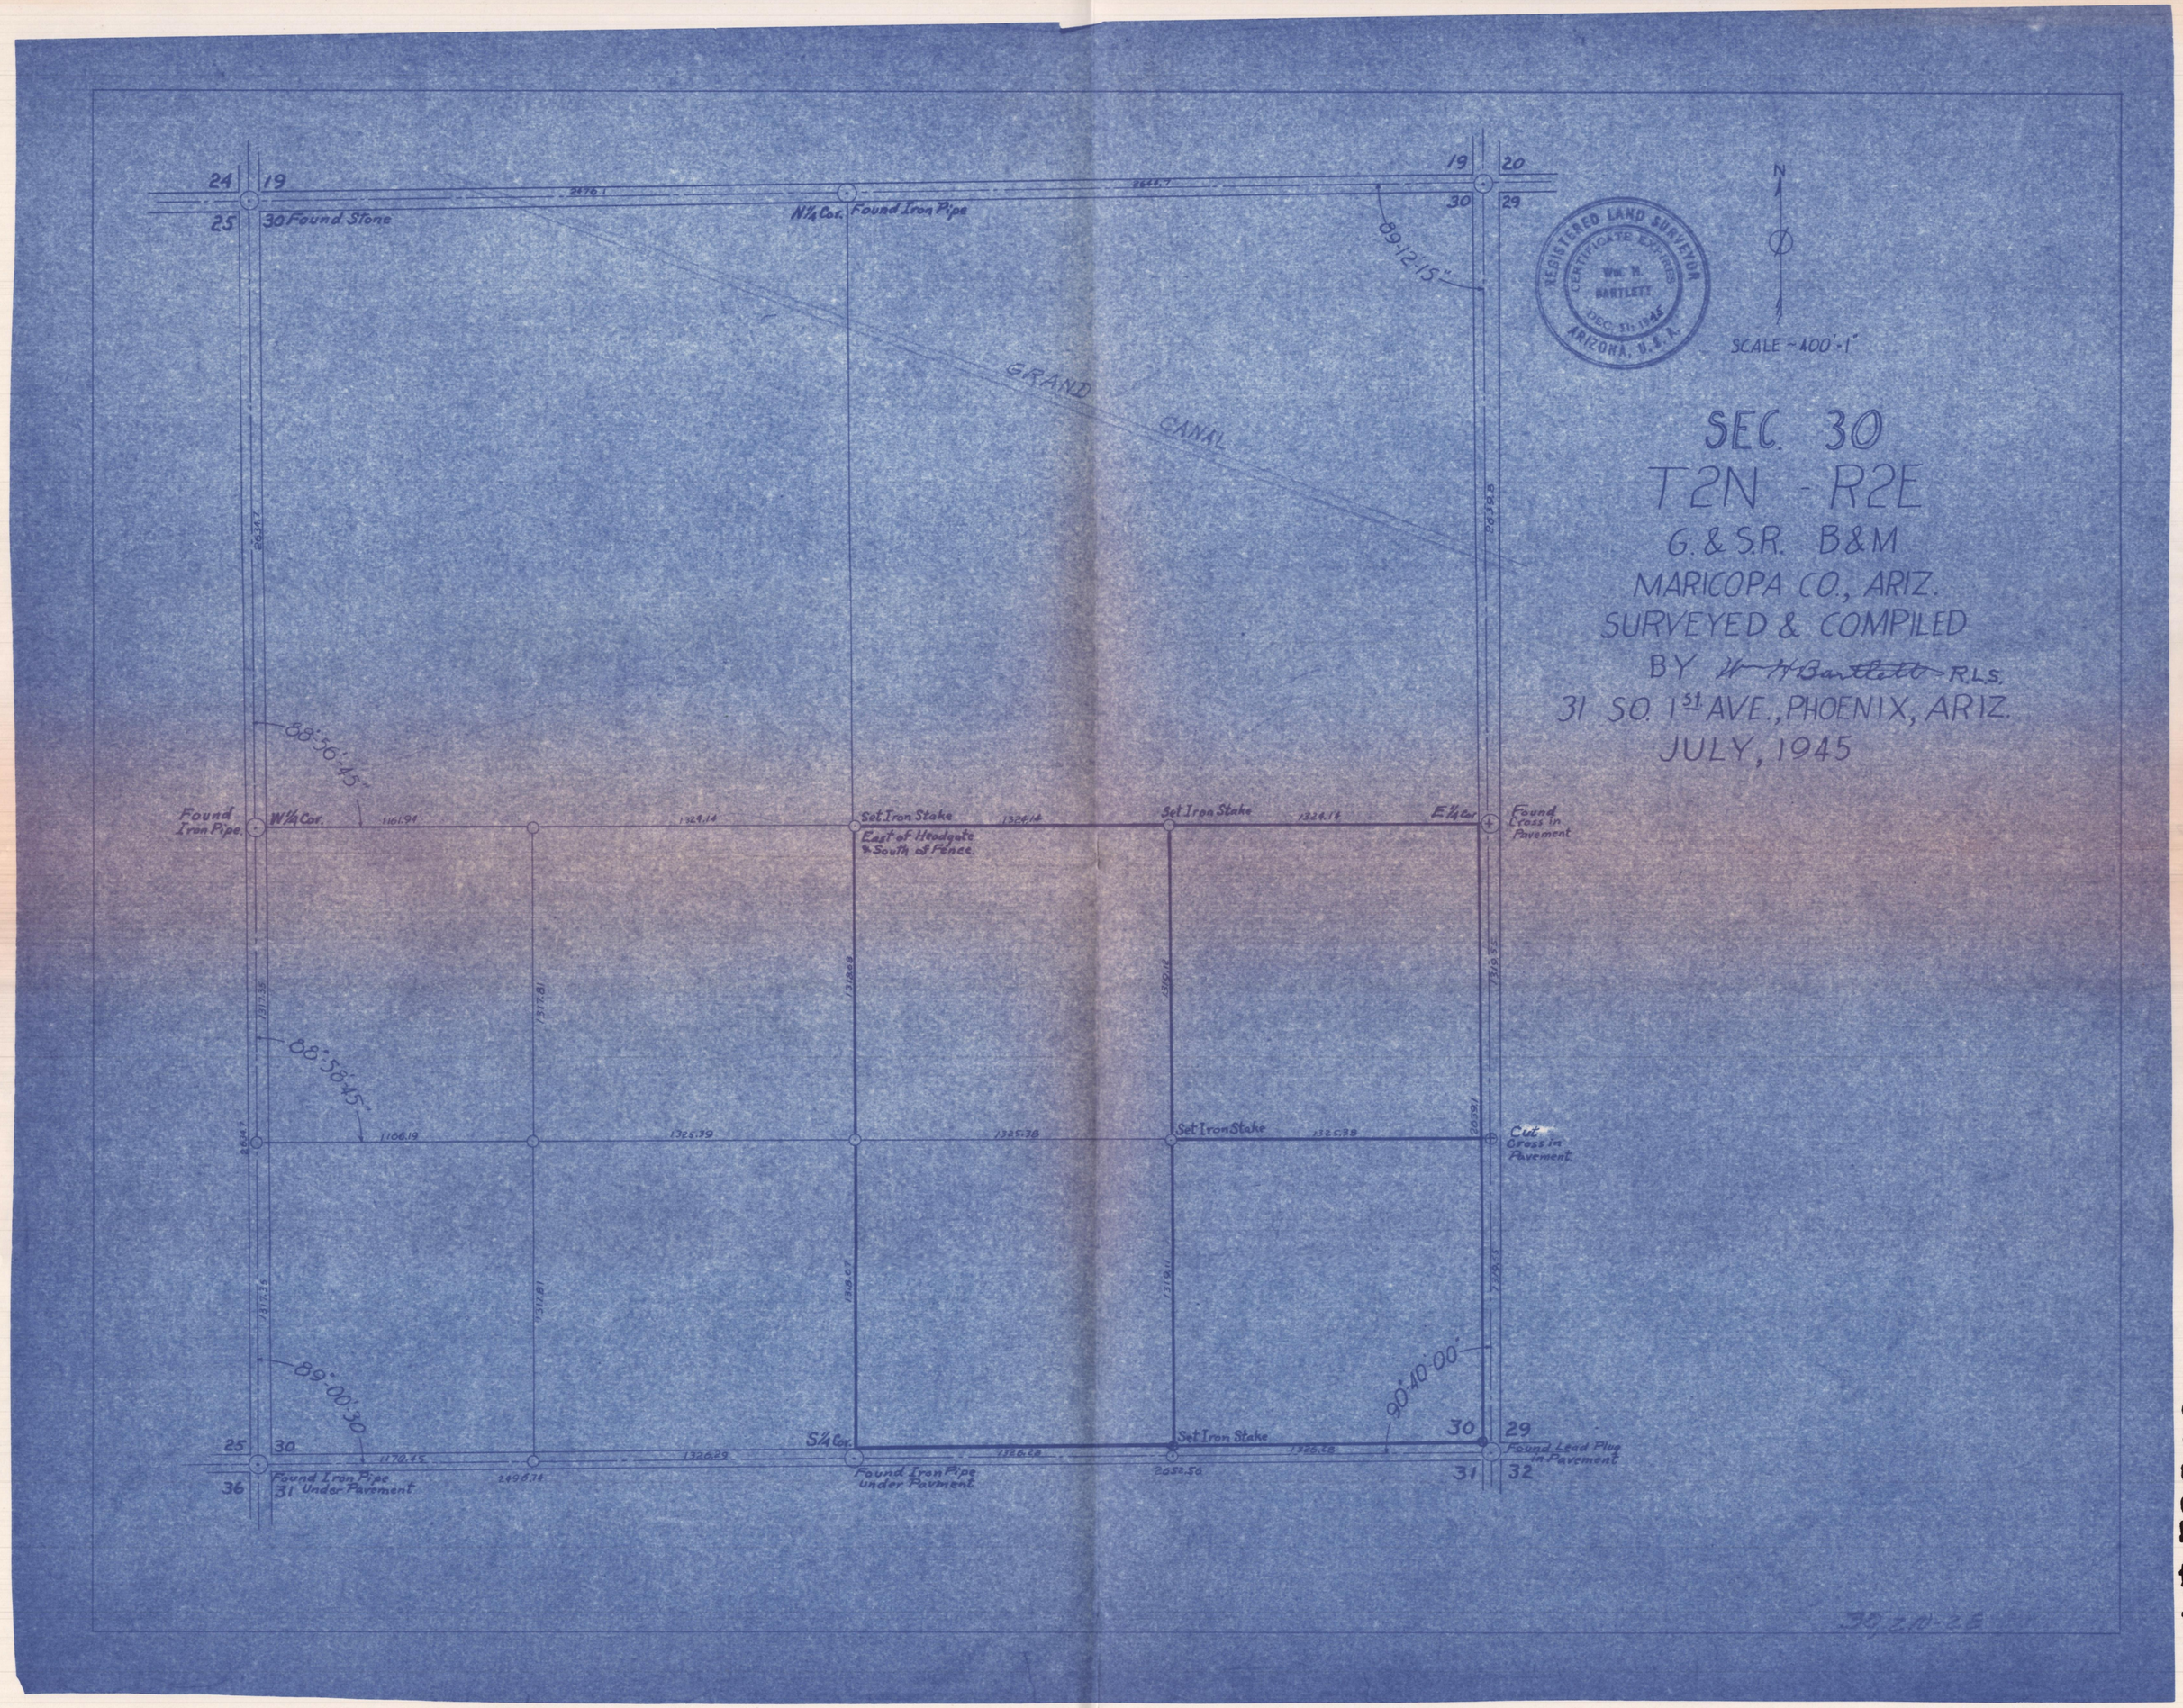

SEC. 30
T2N - R2E
G. & S.R. B&M
MARICOPA CO., ARIZ.
SURVEYED & COMPILED
BY W. H. Bartlett R.L.S.
31 SO. 1st AVE., PHOENIX, ARIZ.
JULY, 1945
SCALE ~ 400'-1"
N
REGISTERED LAND SURVEYOR
CERTIFICATE EXPIRES
WM. H. BARTLETT
DEC. 31, 1945
ARIZONA, U.S.A.
GRAND CANAL
24
19
25
30 Found Stone
N¼ Cor. Found Iron Pipe
19
20
30
29
89°12'15"
88°56'45"
Found Iron Pipe
W¼ Cor.
Set Iron Stake
East of Headgate & South of Fence
Set Iron Stake
E¼ Cor.
Found Cross in Pavement
88°58'45"
Set Iron Stake
Cut Cross in Pavement
89°00'30"
90°40'00"
25
30
36
31 Found Iron Pipe Under Pavement
S¼ Cor.
Found Iron Pipe under Pavment
Set Iron Stake
30
29
31
32
Found Lead Plug in Pavement

DIN # 58809-1