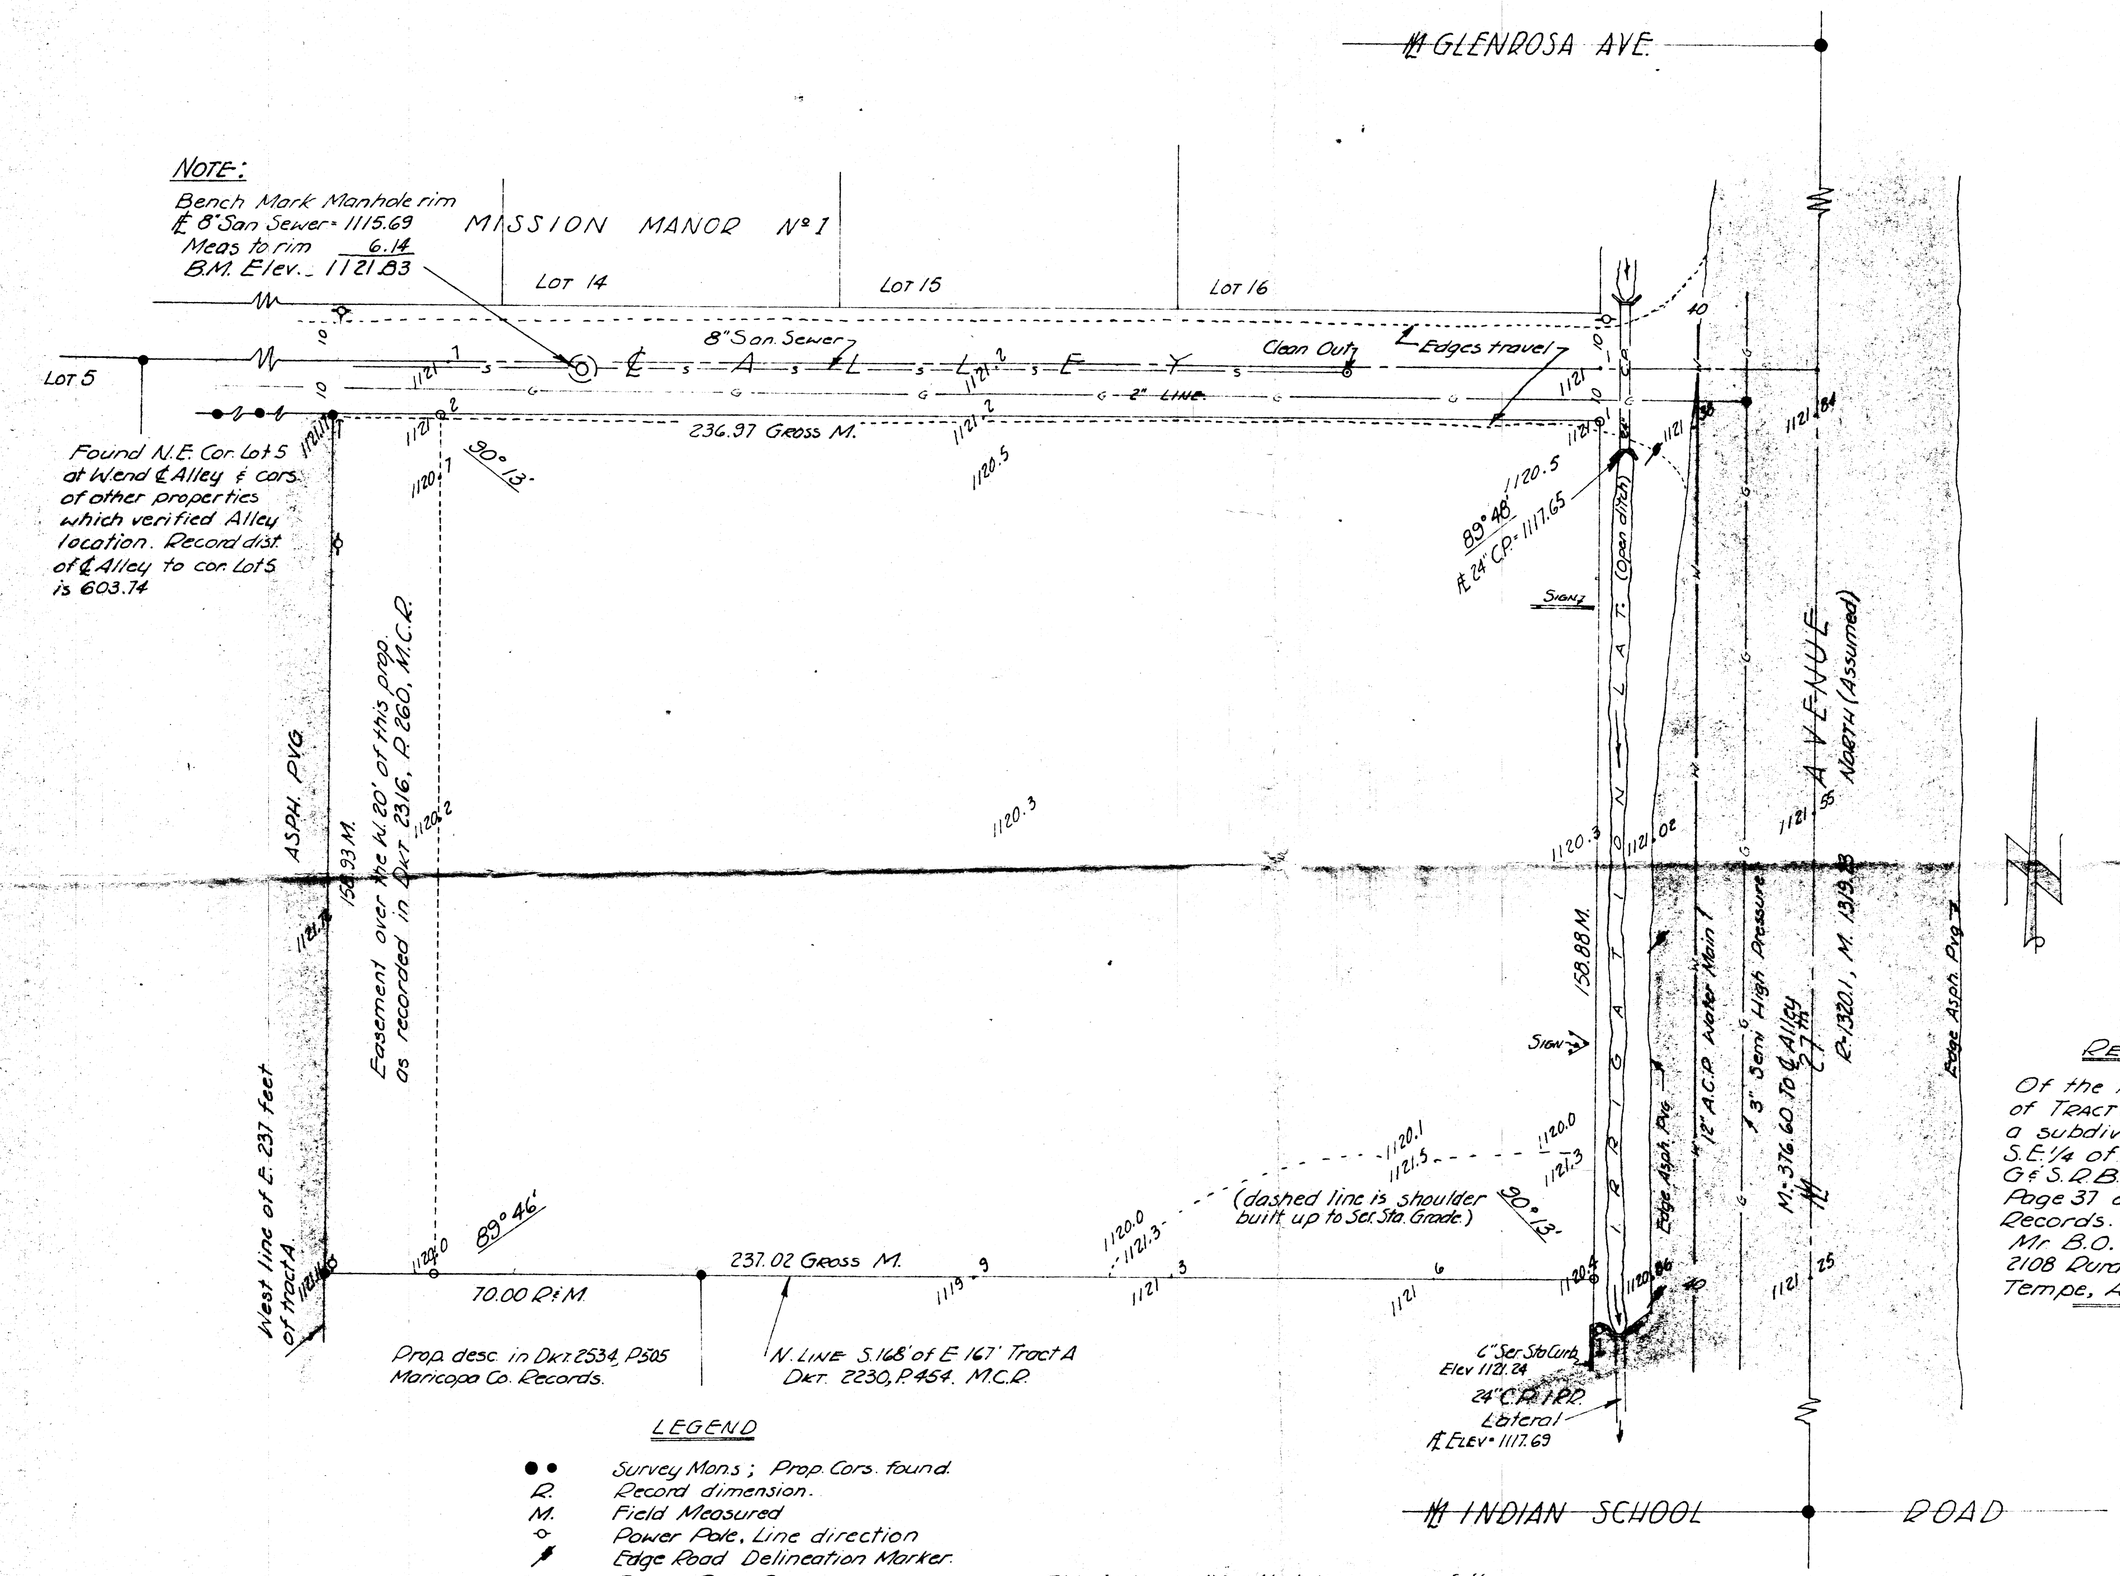

REGISTERED LAND SURVEYOR
CERTIFICATE EXPIRES
EUGENE Q. SKELLEY
1963
ARIZONA, U.S.A.

REPORT OF SURVEY

Of the North 159.1' of the East 237 feet of Tract A of MISSION MANOR Nº 1, a subdivision of the S.E. 1/4 of the S.E. 1/4 of Sec. 23, T. 2 N., R. 2 E of the G & S.R.B. & M as recorded in Book 50, Page 37 of the Maricopa Co., Arizona Records. for the use of:
Mr. B.O. Johnson
2108 Rural Road,
Tempe, Arizona.

LEGEND

- ●● Survey Mons; Prop. Cors. found.
- R. Record dimension.
- M. Field Measured
- Power Pole, Line direction
- Edge Road Delineation Marker.
- Power Pole Guy.
- ○ Prop. Cors Set.

NOTE: City calls 4" Water line in S. half of alley along N. Prop. line, exact Location not known.

This is to certify that the survey of the premises here shown was made by me in July 1963.
Eugene Q. Skelley

PROJECT L63-330 by ARIZONA SURVEYING SERVICE

DIN # 58812-1