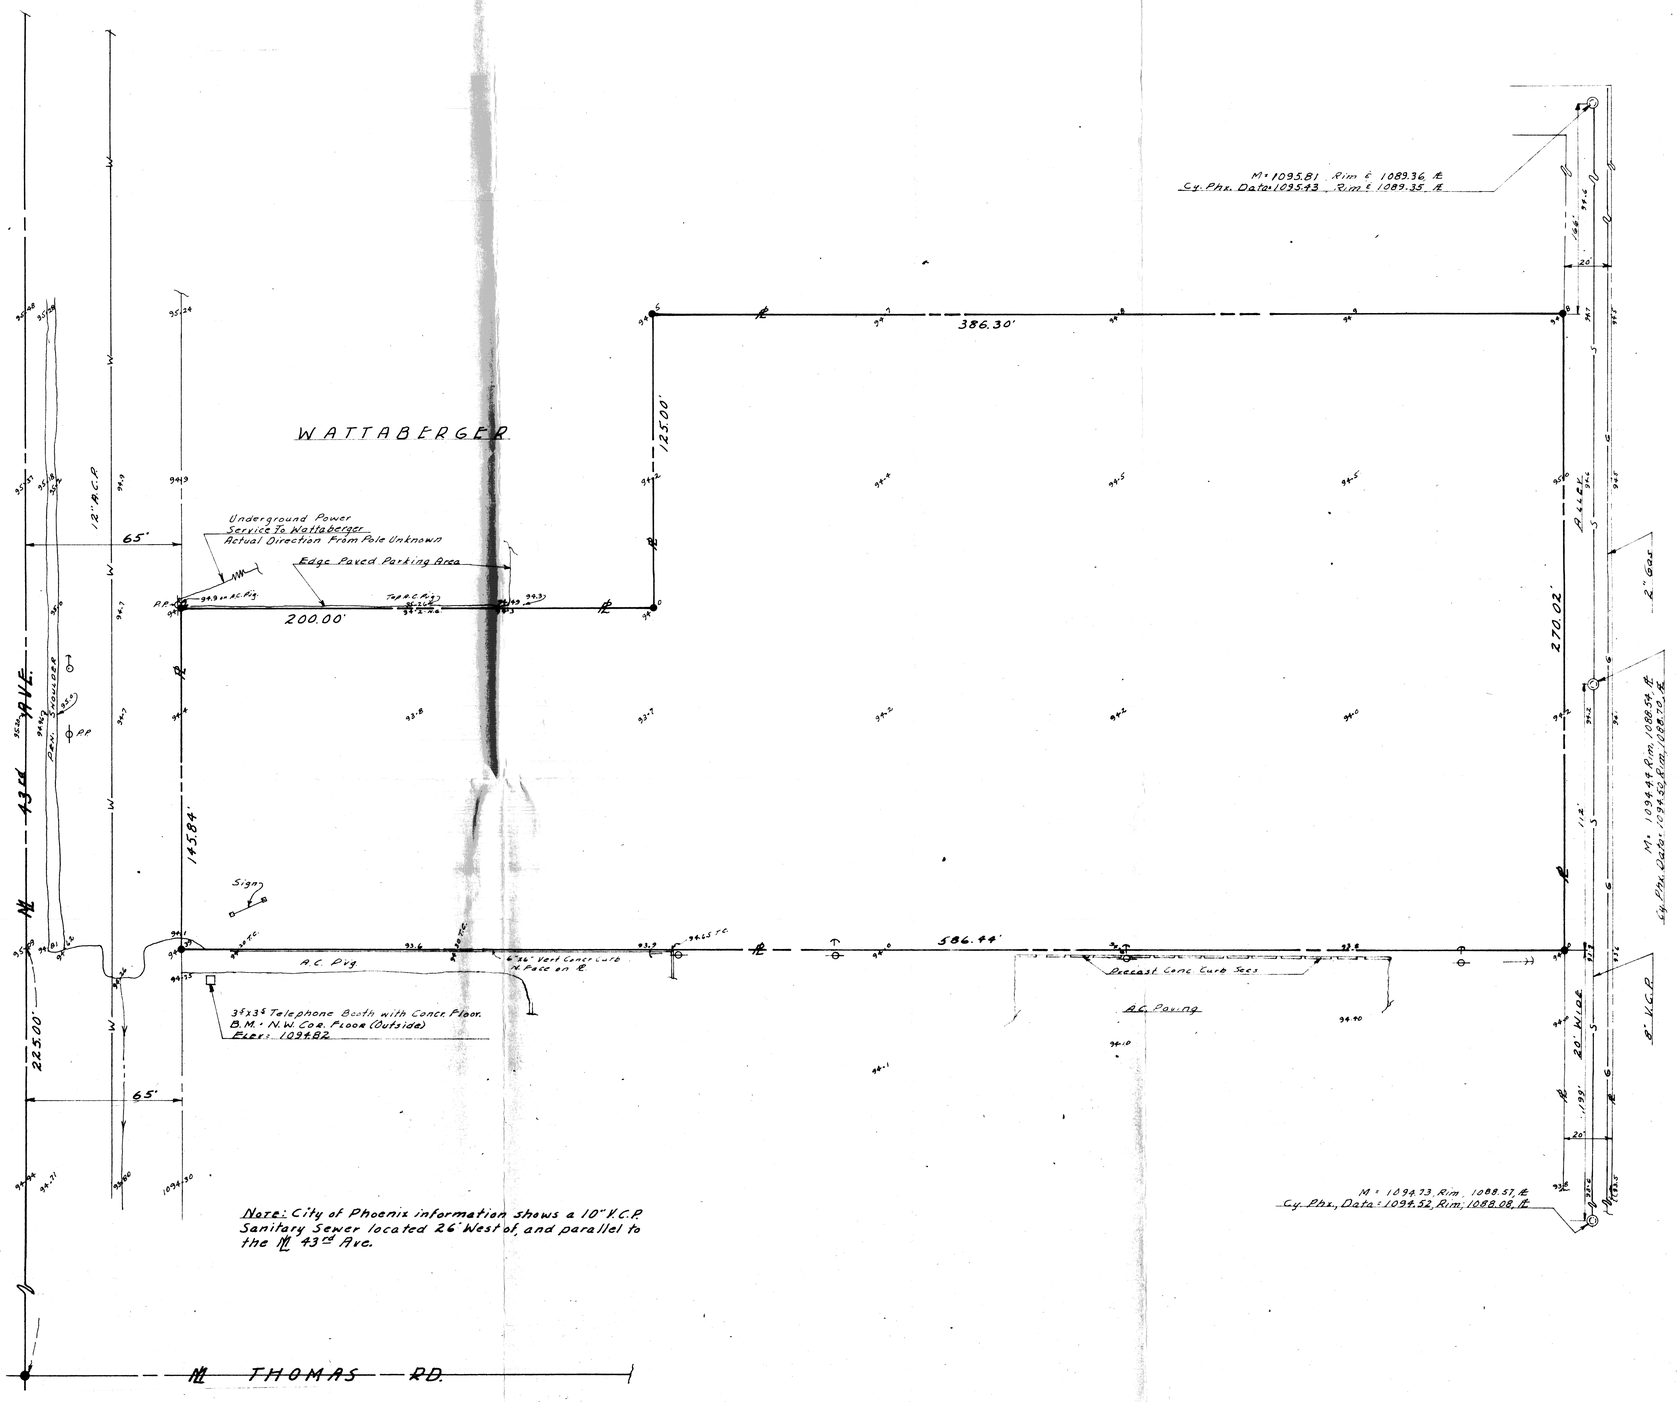

REPORT OF TOPOGRAPHICAL SURVEY

OF

THE S.W. ¼, S.W. ¼, S.W. ¼, SEC. 27, T. 2 N, R. 2 E, G. & S. R. B. & M., MARICOPA COUNTY, ARIZONA; EXCEPT THE NORTH 162.00' & THE SOUTH 225.00' THEREOF; AND EXCEPT THE SOUTH 125.00' OF THE NORTH 287.00' OF THE WEST 265.00' THEREOF

FOR

MR. DON McMANN

4221 E. PALO VERDE DRIVE
PHOENIX ARIZONA

N

Scale 1" = 30'

LEGEND:
- Power & Telephone Pole Unless Otherwise Noted.
- Pole Guy Anchor
- 920: 1094.0 Elev. Sea Level Datum
- 94.30 T.C.: Elev. Top Curb.

NOTE: For BOUNDARY SURVEY of the parcel shown hereon - see ARIZ. SURV. SERV. DRAWING L-64-373.

This will certify that the survey shown hereon was done by R.R. Norwood under my supervision during the months of April & May, 1965.

Eugene V. Shelby R.L.S.

REGISTERED LAND SURVEYOR CERTIFICATE NO. 1681 EUGENE V. SHELBY ARIZONA U.S.A.

ARIZONA SURVEYING SERVICE
1114 N. 7th ST. PHOENIX ARIZONA
DRAWING No: EP-65-409

DIN # 58817-1