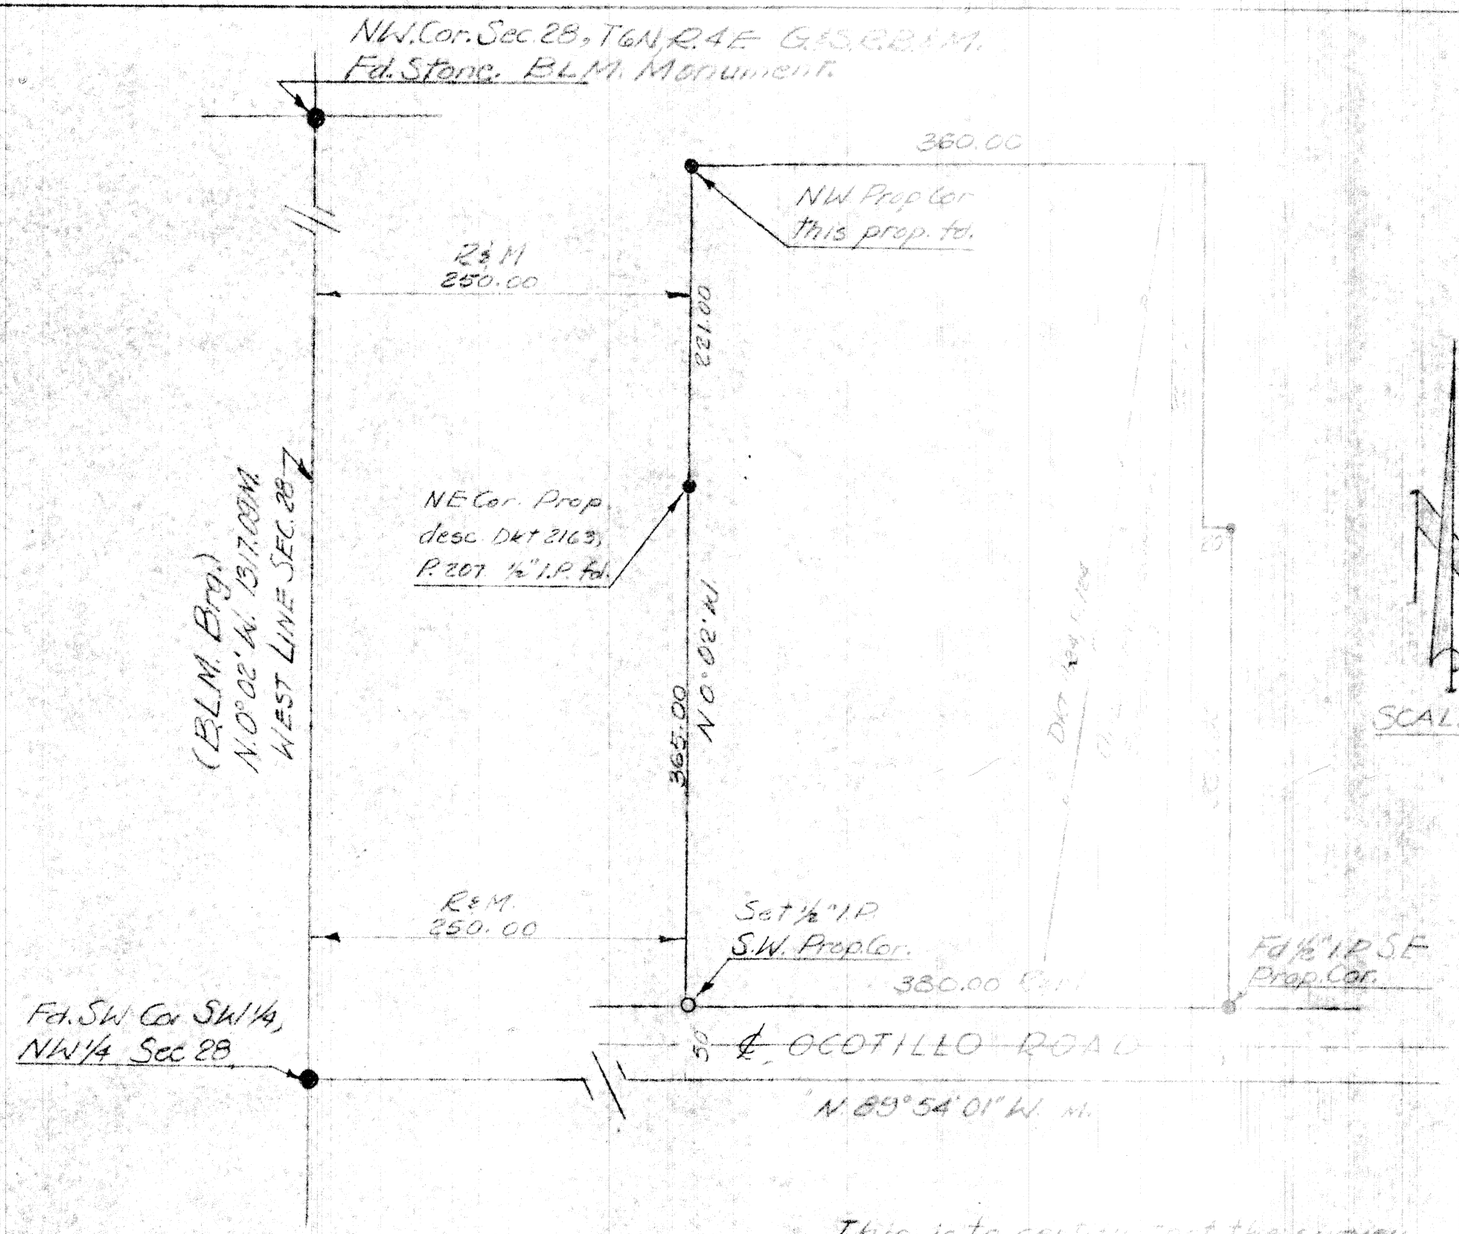

SCALE 1"=100'

REGISTERED LAND SURVEYOR
CERTIFICATE NO.
EUGENE V. SHELLEY
DEC 31, 1962
ARIZONA, U.S.A.

LEGEND

- ● Survey Mon. or Cor found.
- ○ Prop Cor. Set
- R. Record dimension.
- M. Meas. in field.

This is to certify that the survey of the premises hereon shown was made by me in Oct. 29, March & April, 1962.

Eugene V. Shelley

REPORT OF SURVEY
Showing Establishment of the West line & boundaries of that parcel of land described in Dkt 4013-p.84 of the Maricopa Co., Arizona records
For Mr. & Mrs. Neary.

Job # L-62-273

ARIZONA SURVEYING SERVICE

DIN # 58820-1