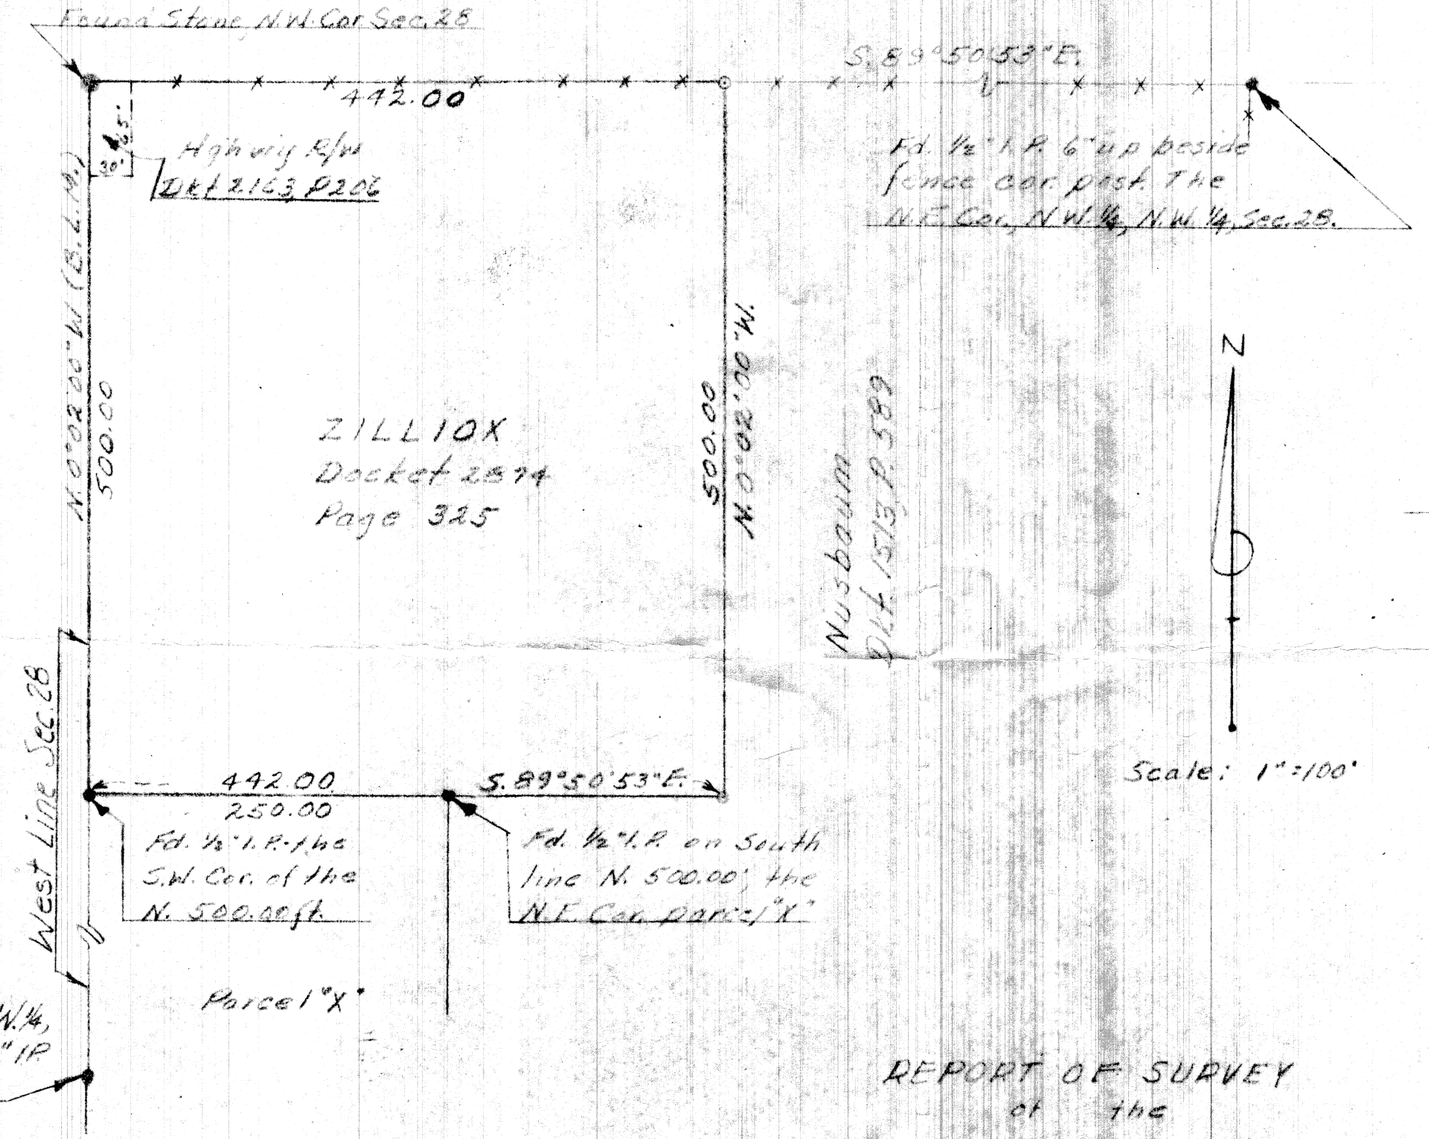

Note 1: The bearings in the M.C.R., Dockets 1515, Page 45 - 1549, Page 157 together with Docket 1513, Page 389, recite "the west 442.20 feet of the North 500.00 feet." Docket 2163, Page 207, & of Dkt 2574, Page 325 recite "the West 442.00 feet of the North 500.00 feet."

LEGEND

- ○ - ½" iron pipe set.
- ● - ½" I.P. (Mons.) found
- Fence on line

CERTIFICATION

This will certify that the survey of the premises shown hereon was made by me in July, 1959, March & April, 1962.

Eugene V. Skelley

Note 2: The results of Note 1 is a gap between the Zilliox & Nusbaum properties that is 0.20 feet in width.

REPORT OF SURVEY
of the
West 442.00 feet of the North 500.00 feet of the N.W. ¼, N.W. ¼, Sec. 28 T. 6 N., R. 4 E., G. & S. R. B. & M. Maricopa County, Arizona.
for
Mr. Bert Zilliox,
Cave Creek, Arizona

REGISTERED LAND SURVEYOR — CERTIFICATE — EUGENE V. SKELLEY — SURVEY — DEC 31, 1962 — ARIZONA U.S.A.

ARIZONA SURVEYING SERVICE

DIN # 58821-1