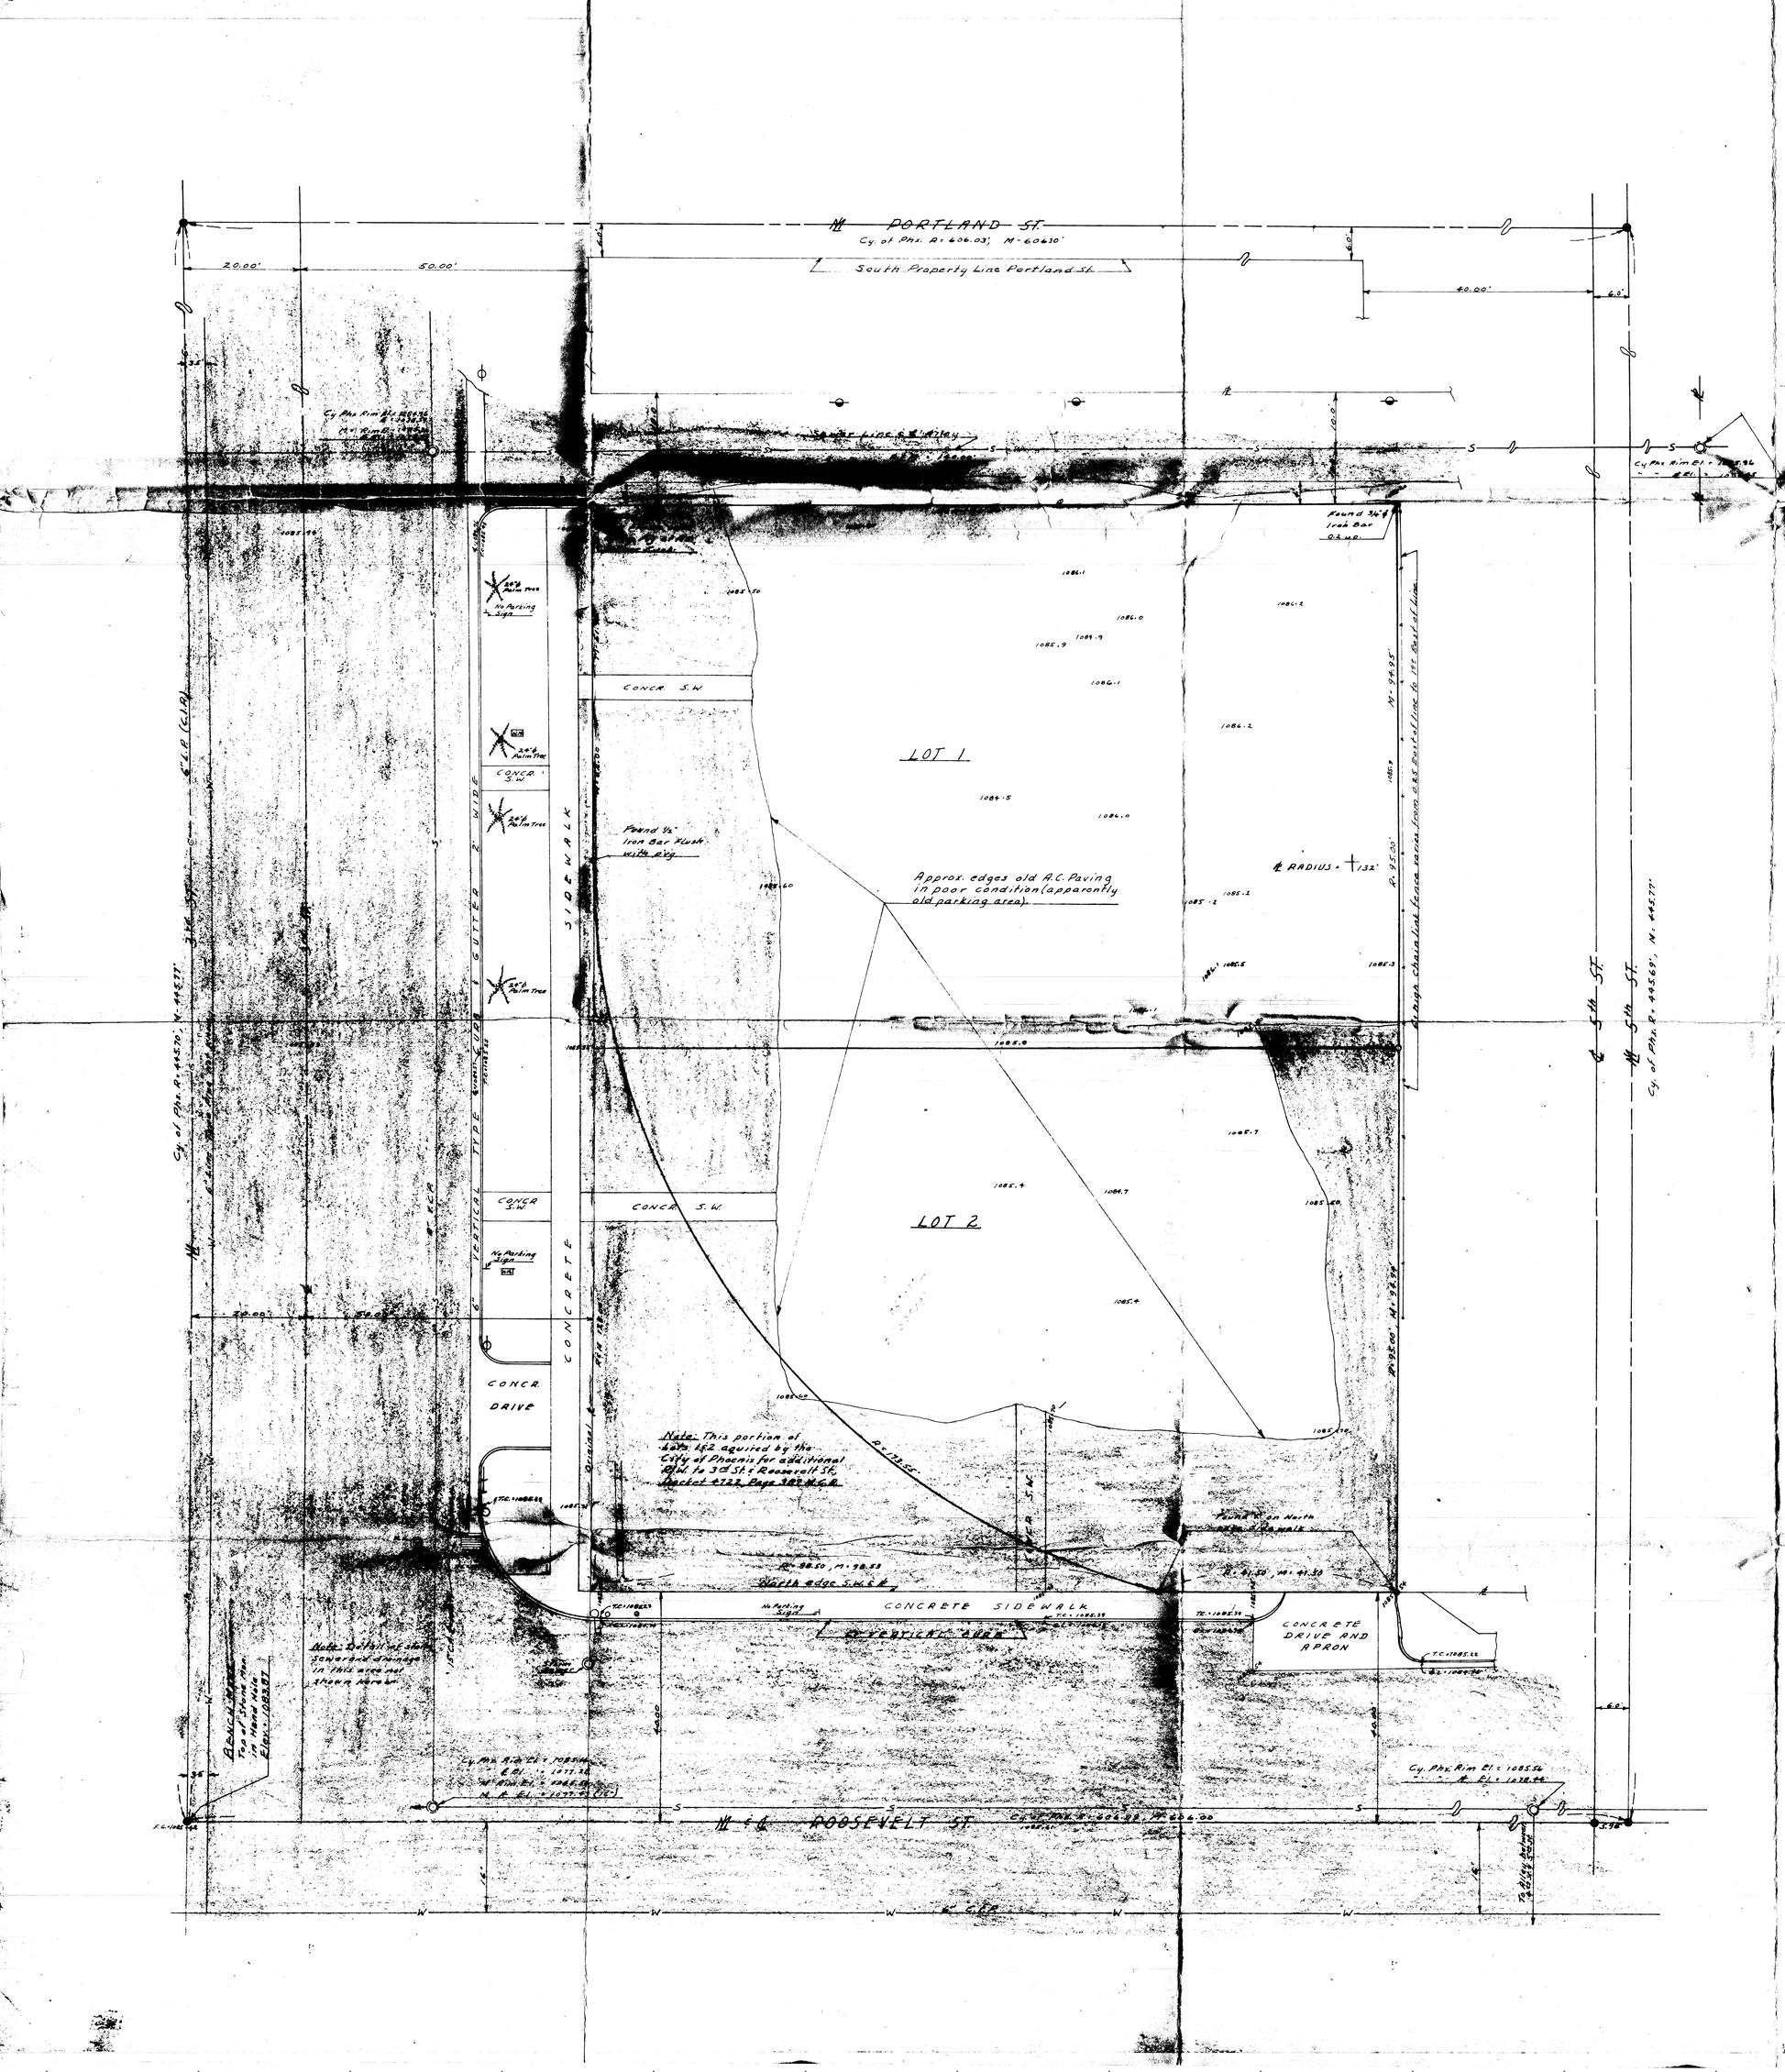

REPORT OF SURVEY
FOR
ROYAL REALTY

4800 NORTH CENTRAL AVE., PHOENIX, ARIZ.

OF

LOTS 1&2, BLOCK 3, EAST EVERGREEN, A SUB'N. IN THE N.E. 1/4, SEC. 5, T.1N., R.3E., G.&S.R.B.&M., AS RECORDED IN BOOK 3, MAPS, PAGE 53, M.C.R.

LEGEND:

- ● Stone, with drill hole in top, in Hand Hole.
- ○ 1/2"φ Iron Pipe Set.

City of Phoenix R: Composite Map 12-28

R: Book 3, Page 53, Maps & Dkt. 4722, P. 387, M.C.R.

- Joint use utility poles (Power & Tel.).
- Power Poles
- Sreet Light

This will certify that the survey hereon shown was done by me during the month of July, 1964.

Eugene V. Skelley

REGISTERED LAND SURVEYOR
CERTIFICATE CAPT. LUCIEN V. SKELLEY
DEC. 31, 1964
ARIZONA, U.S.A.

DRAWING No. LE 64-371

ARIZONA SURVEYING SERVICE
1114 N. 7th ST. PHOENIX ARIZONA

PIN # 58824-1