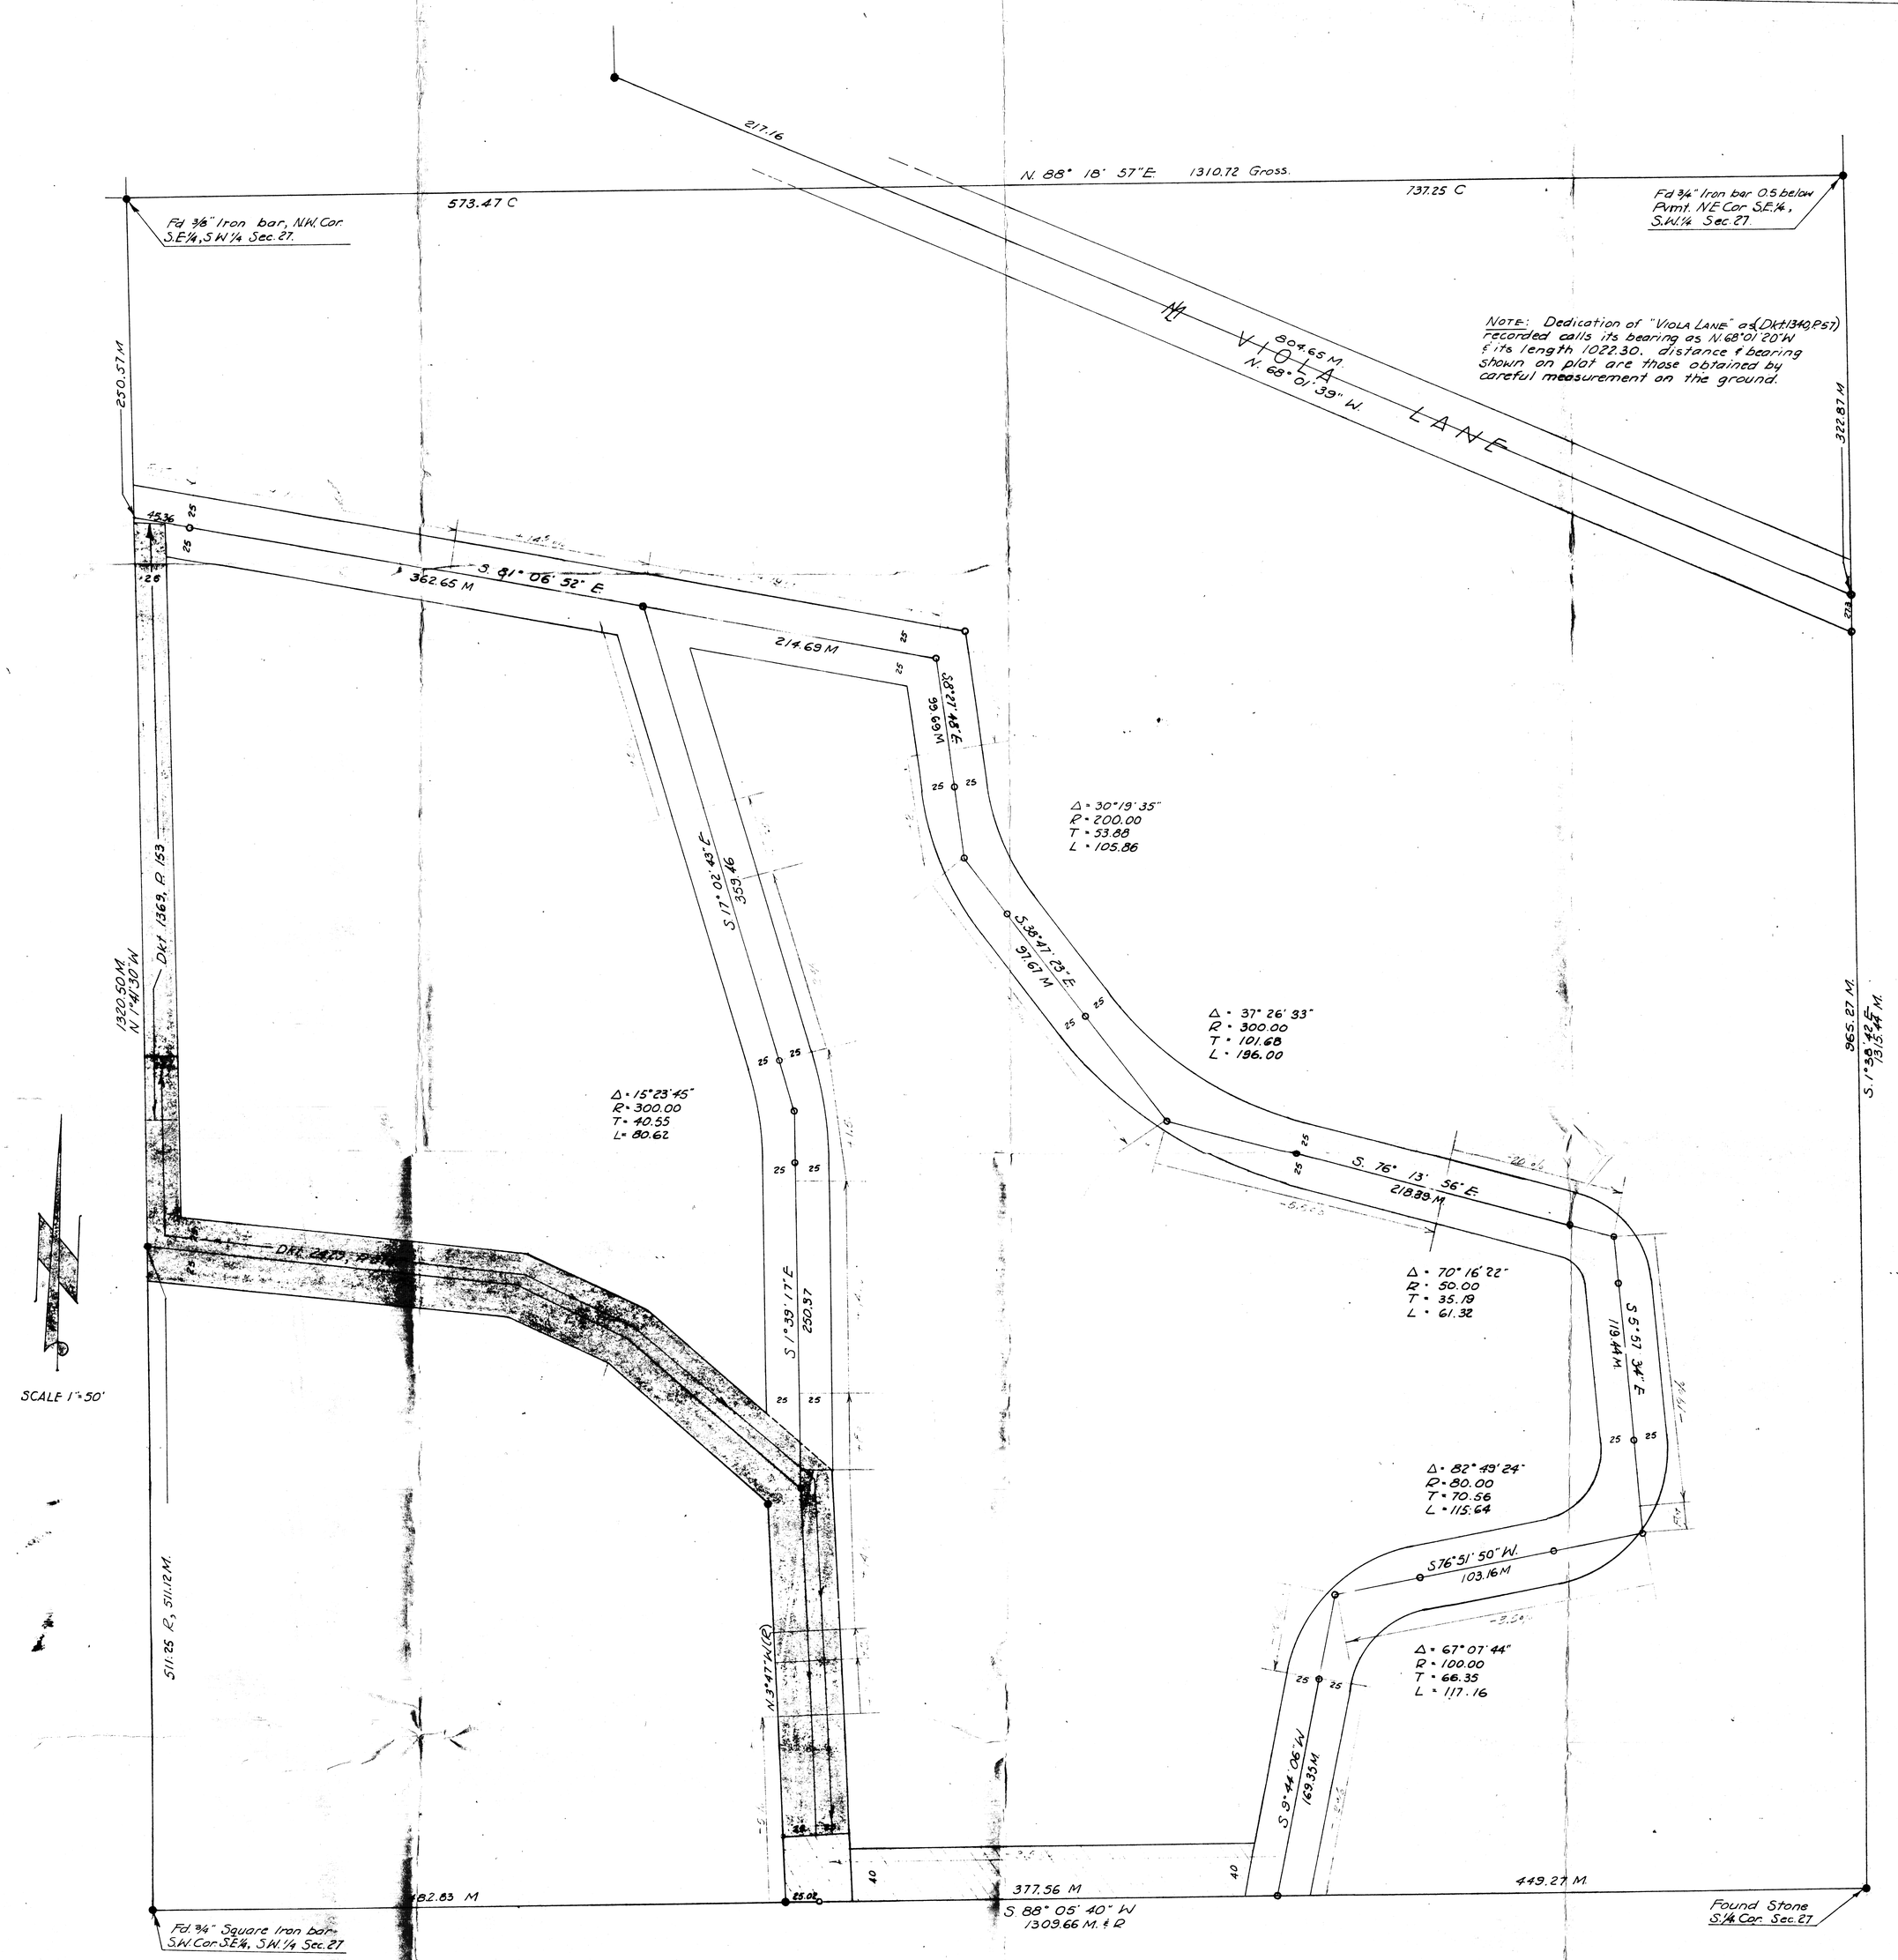

LEGEND

- Corner or Monument found.
- Corner Set.
- M. Field Measurement.
- R. Record Distance.
- C. Calculated
- Roadway dedicated - Dkt. & Page as shown.
- x.4 Grade determined by clinometer.
- Parcel 3 Road.
- Parcel 2 - Road.

This is to certify that the survey of the premises here shown, was made under my direction in May & June, 1962.

Eugene V. Skelley

REGISTERED LAND SURVEYOR CERTIFICATE EXPIRES EUGENE V. SKELLEY

REPORT OF SURVEY
Of the S.E.¼ of the S.W.¼ of Sec. 27, T.6N., R.4E., G.&S.R.B.&M. in Maricopa County, Arizona.

for: Mr. C.F. Brenner
Cave Creek, Arizona.

Job L-62-274

ARIZONA SURVEYING SERVICE

DIN # 58825-1