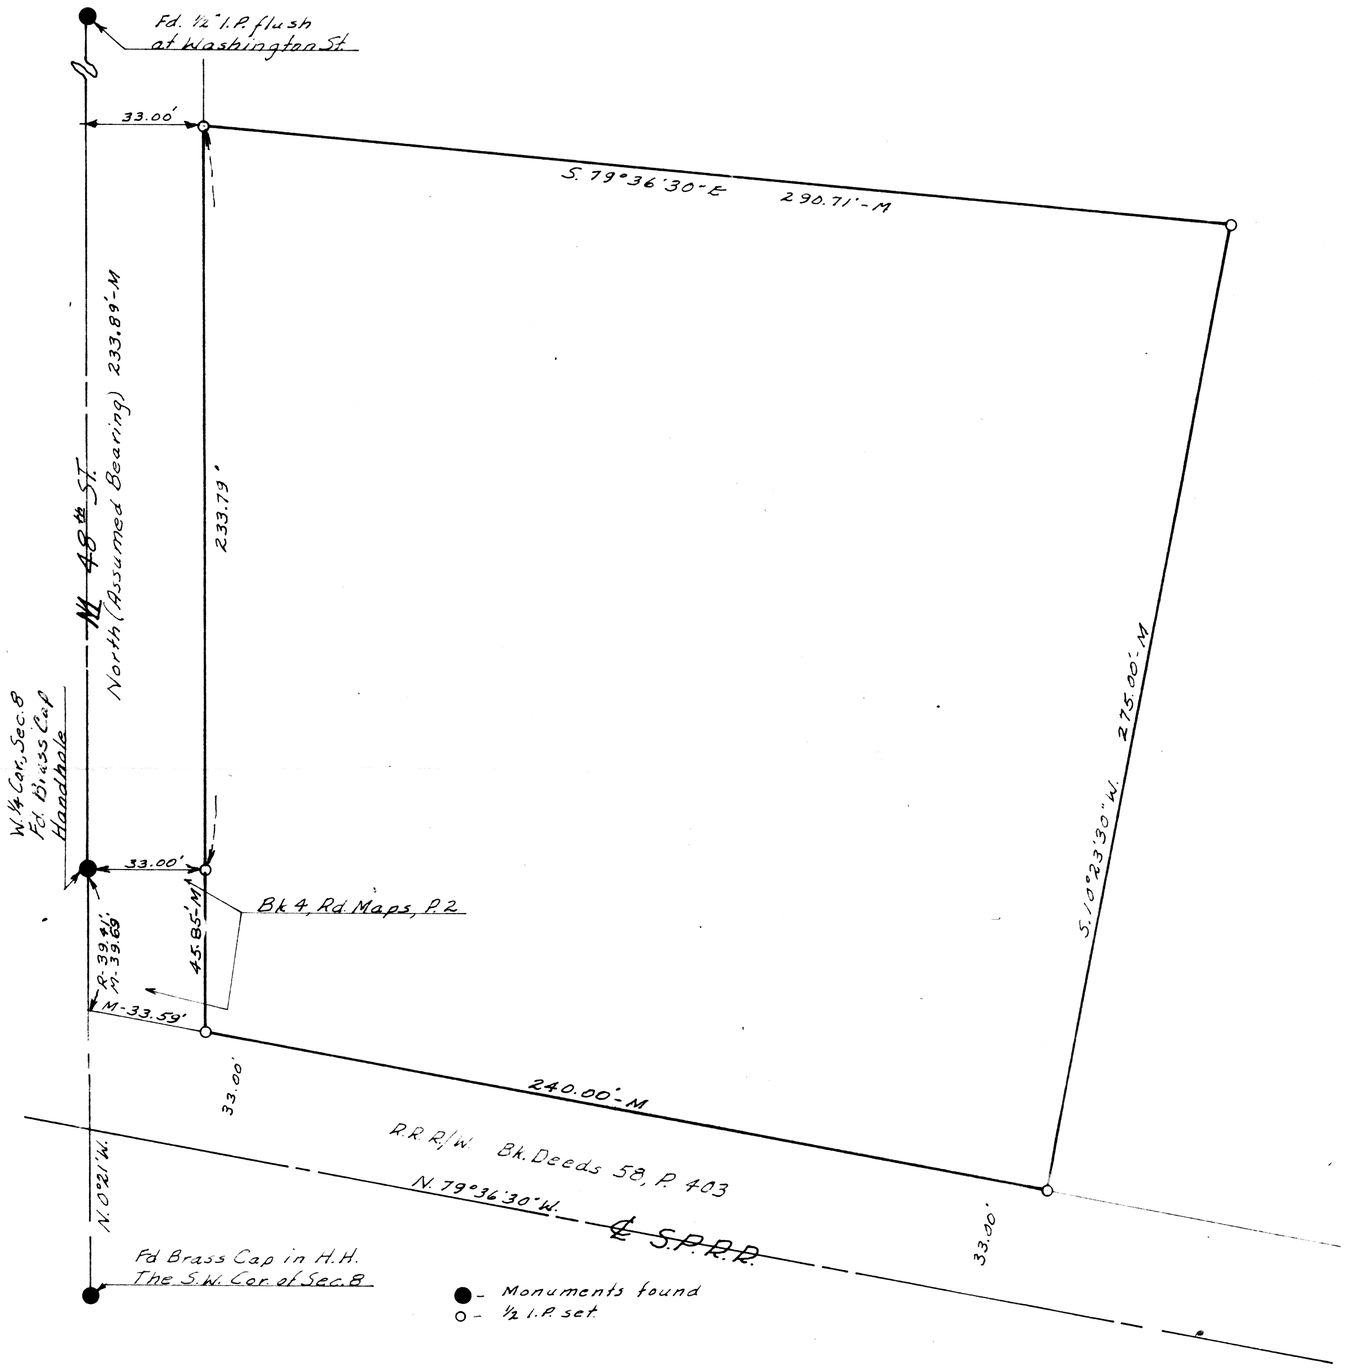

REPORT OF SURVEY
FOR
HASTAIN AND DEATHERAGE, CONS. ENGRS.
1106 N. 7th ST. PHOENIX ARIZONA

OF

A Parcel of land lieing in the S.W. 1/4, N.W. 1/4, and in the N.W. 1/4, S.W. 1/4, Sec. 8, T. 1 N., R. 4 E. G.&S.R.B.&M., Maricopa County, Arizona, more particularly described as follows:
Beginning at the West 1/4 Cor. of the above said Sec. 8, thence North (Assumed Bearing) along the West line of the N.W. 1/4, Sec. 8, 233.89'; thence East, 33.00'; thence S. 79°36'30"-E. (Parallel to the center line of the Arizona Eastern (Southern Pacific) R.R. Right-of-Way, 290.71'; thence S. 10°23'30"W, 275.00' to a point on the Northerly Right-of-Way line of the above said Railroad; thence N. 79°36'30"W. along said Northerly R/W. Line (33.00' from and parallel to the Center-Line of said R.R.), 273.59' to a point on the W. line of the S.W. 1/4, Sec. 8; thence N. 0°21'0"W. along said W. line, S.W. 1/4, Sec. 8, 39.69' to the Point of Beginning, EXCEPT the West 33.00' for roadway.

Note: It was found in the field, and verified, that the tie distance shown in the Record (Dkt. 4829, P. 286 and others) as 39.41' should be 39.69' to avoid a gap between this property and the railroad right-of-way line. This dimension is used in the above description.

N

Scale 1" = 30'

This will certify that the survey shown hereon was made by me during the month of May, 1964

Eugene V. Shelley

ARIZONA SURVEYING SERVICE
1114 N. 7th ST. PHOENIX ARIZONA

Drawing No. L-64-363

DIN# 58826-1