REPORT OF SURVEY

The N 80.00' of the S. 230' of the E. 150' of Lot 8, Blk 7, Orchard Addition to Glendale, according to Bk. Maps 3, Page 30, MCR.

Survey For: MRS. JUAN HIDALGO
6516 N. 63rd Ave., Glendale, Arizona

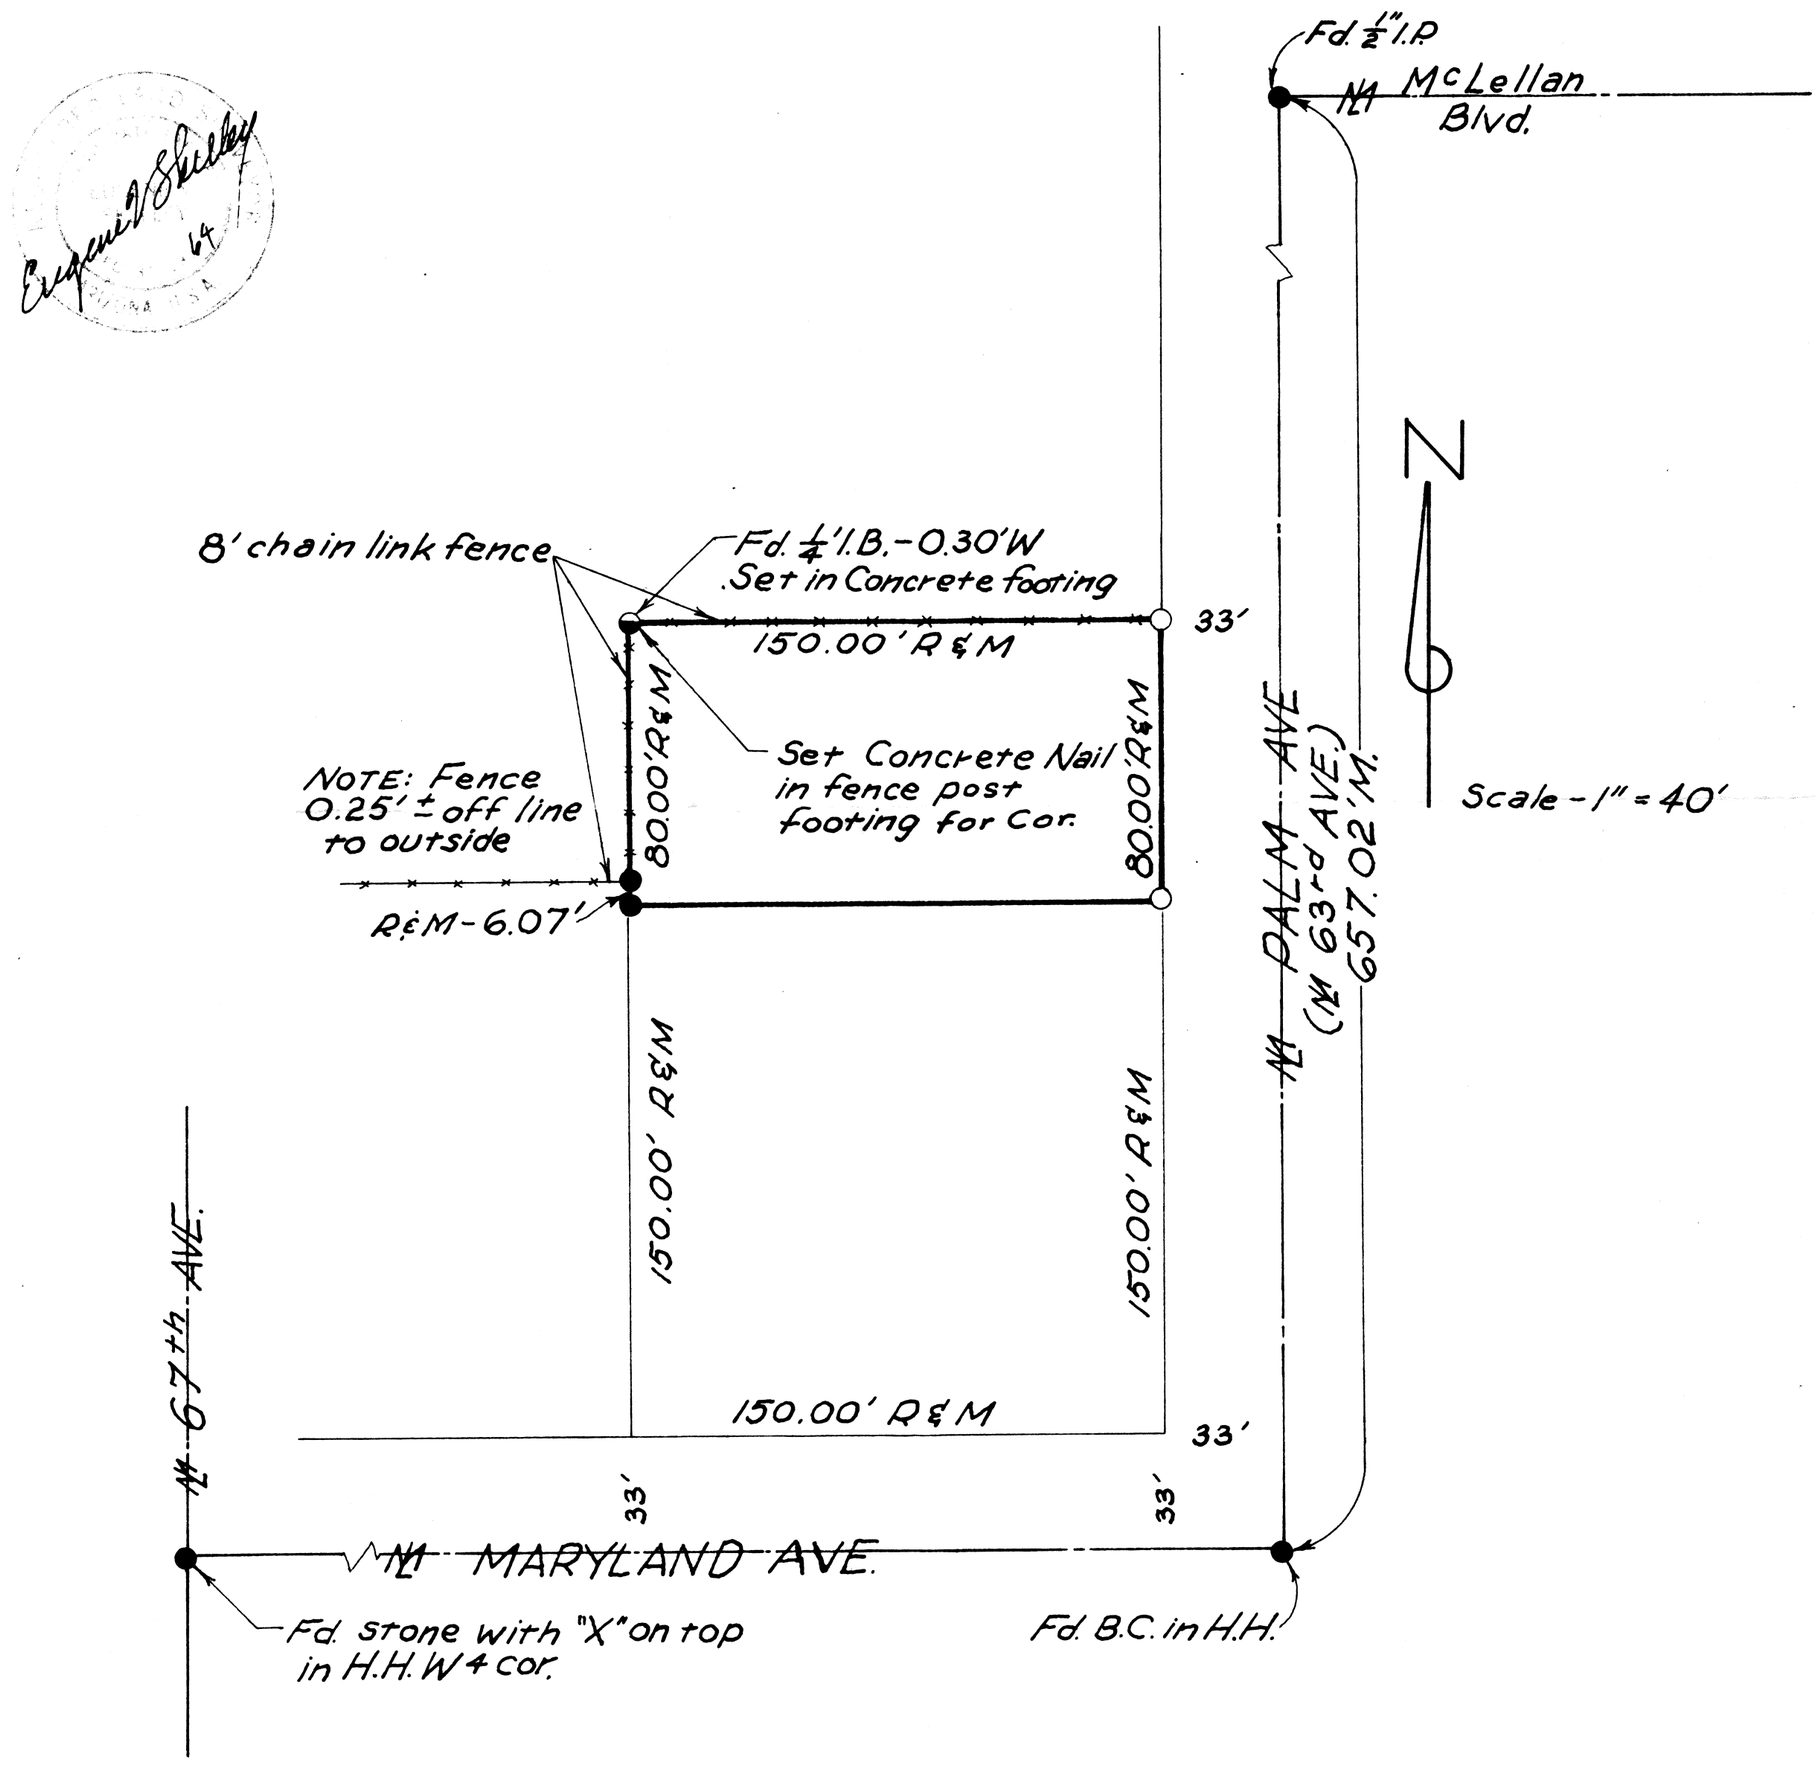

Legend:

B.C. - Brass Cap
H.H. - Hand Hole
R. - Mar. Co. Records
M. - Field Measurement
○ - Iron Pipe Set
● - Iron Pipe Found

By
ARIZONA SURVEYING SERVICE
1114 N. 7th St., Phoenix, Arizona
Drawing No. L-64-362

This will certify that survey shown hereon was made by me during the month of May, 1964:
Eugene V. Skelley

2N 2E S7 NW¼

DIN # 58828-1