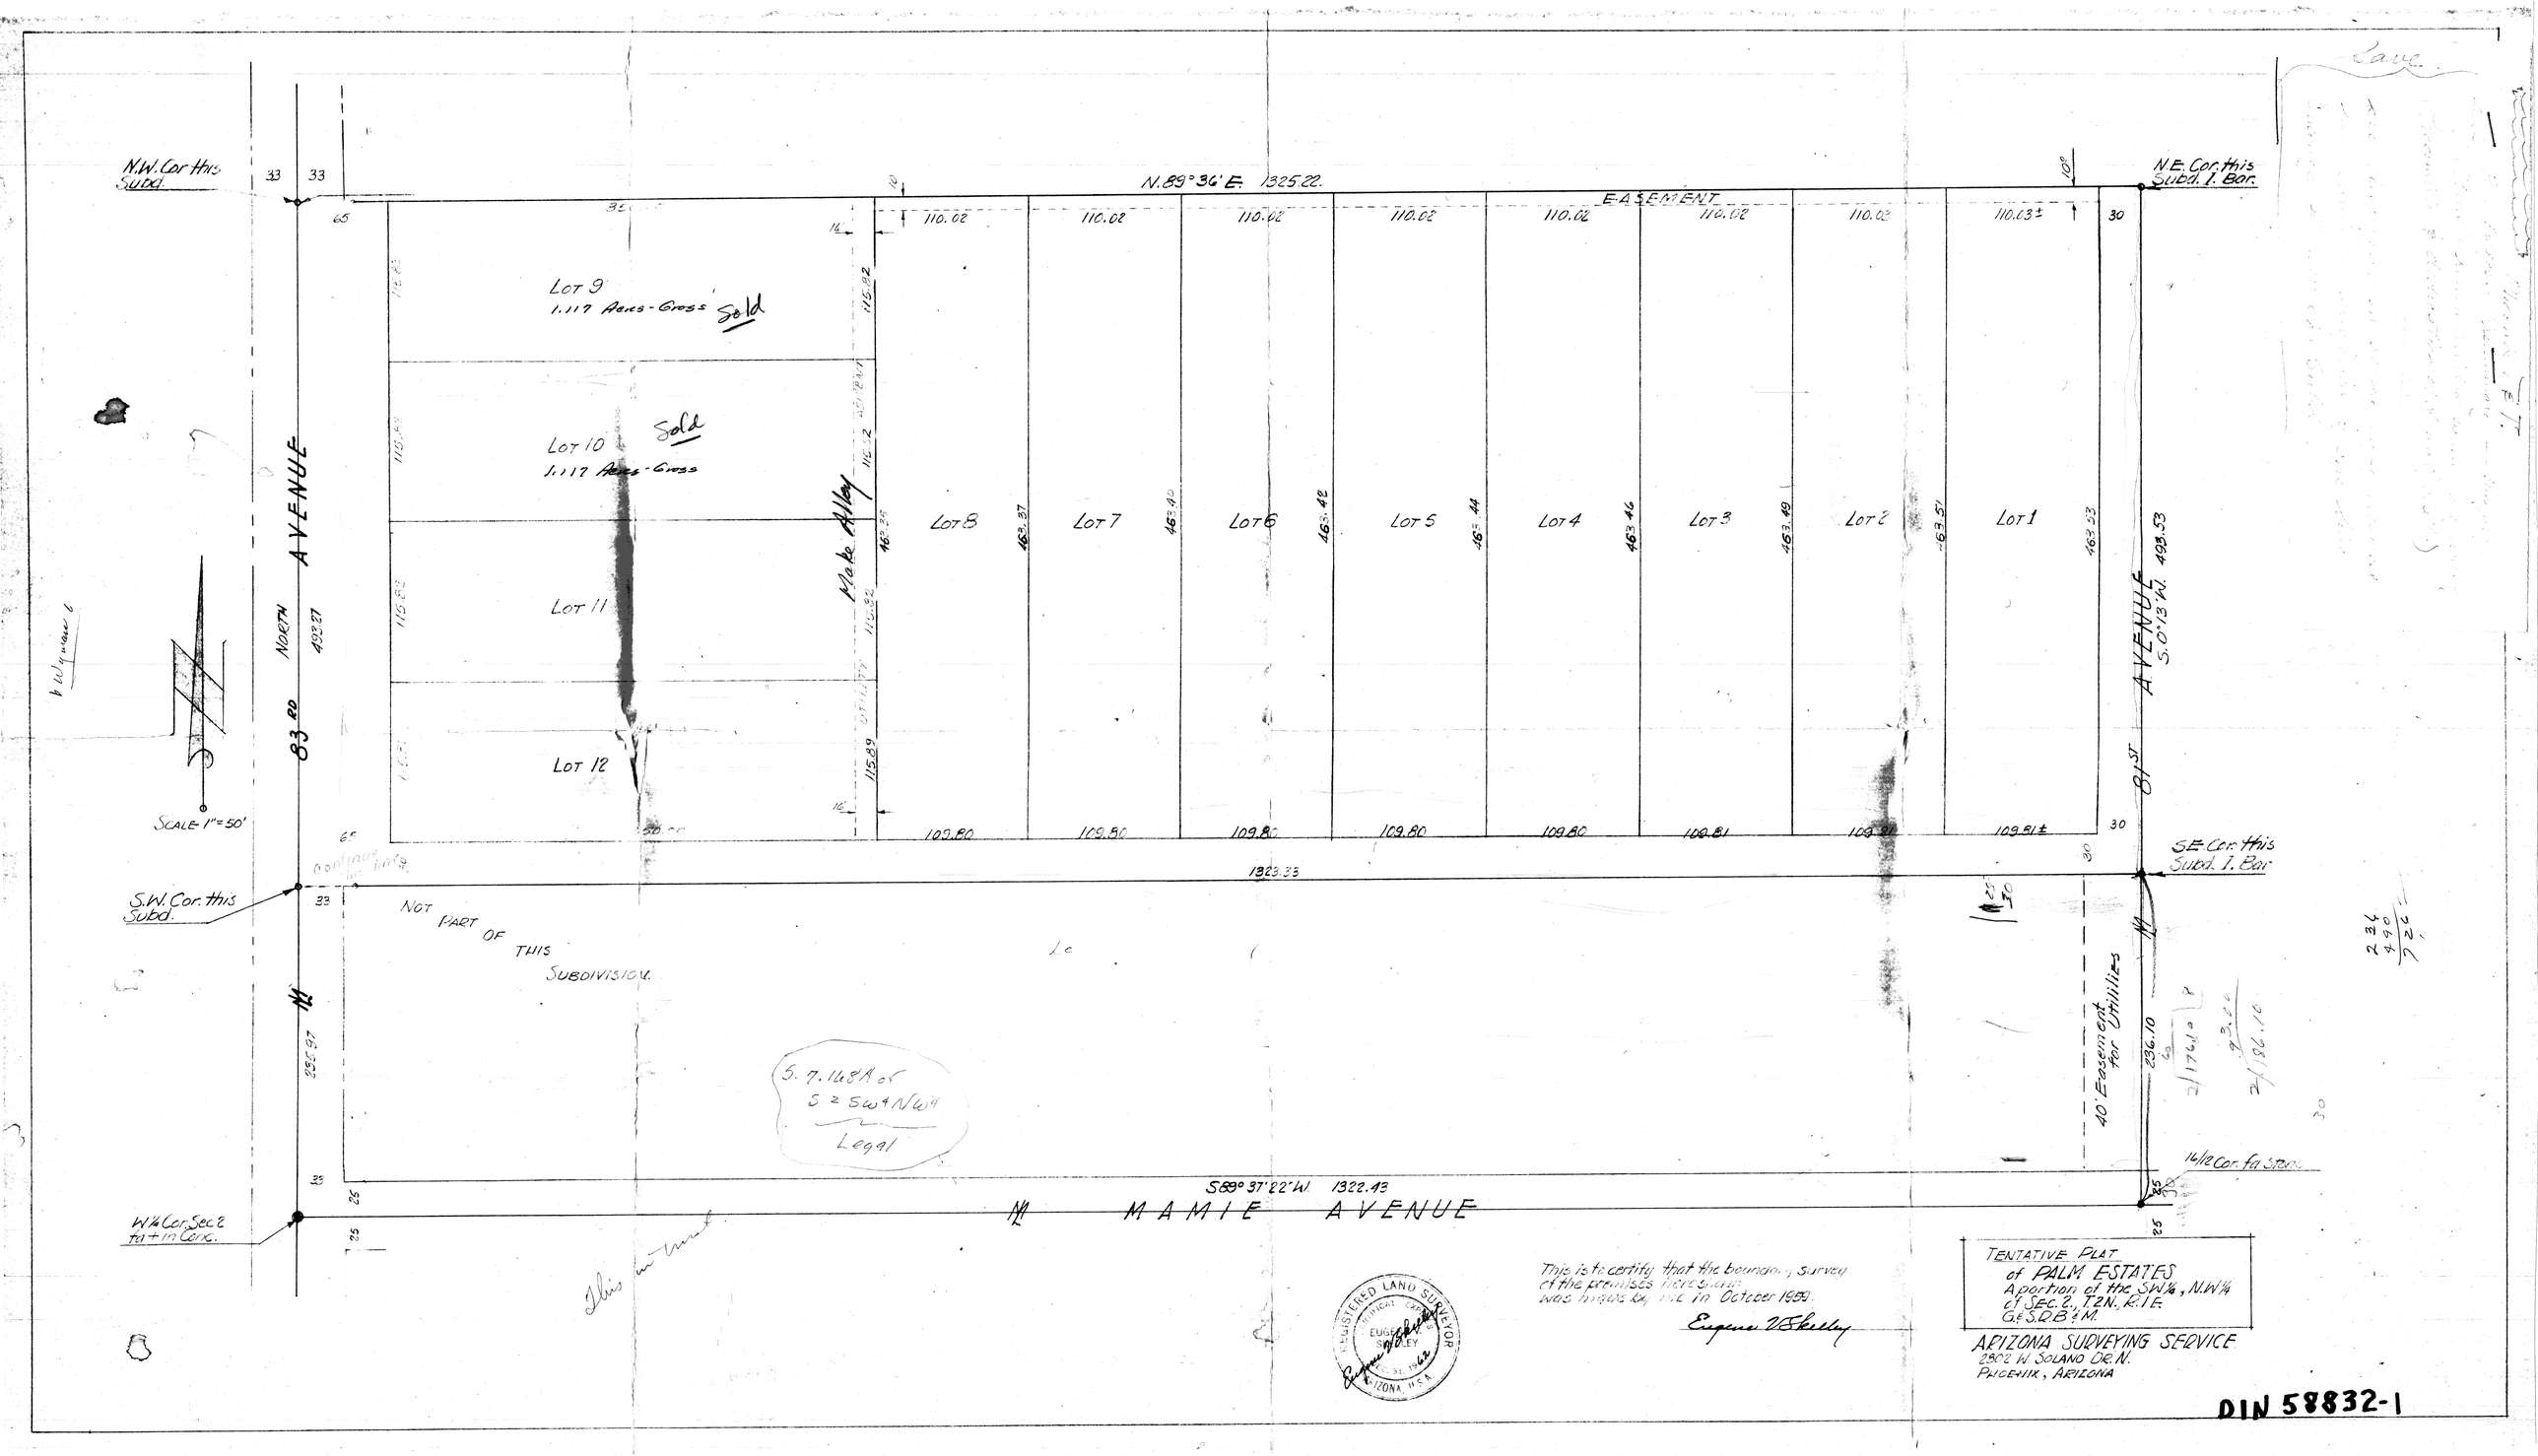
N.W. Cor. this Subd.
N.E. Cor. this Subd. I. Bar.
N.89°36'E. 1325.22.
EASEMENT
Lot 9
1.117 Acres - Gross
Sold
Lot 10
1.117 Acres - Gross
Sold
Lot 11
Lot 12
Make Alley
Lot 8
Lot 7
Lot 6
Lot 5
Lot 4
Lot 3
Lot 2
Lot 1
83RD AVENUE
81ST AVENUE
S.0°13'W. 493.53
NORTH
493.27
SCALE 1"=50'
S.W. Cor. this Subd.
S.E. Cor. this Subd. I. Bar.
1323.33
NOT PART OF THIS SUBDIVISION
40' Easement for Utilities
S. 7.168A of S 2 SW4 NW4
Legal
S89°37'22"W. 1322.43
MAMIE AVENUE
W¼ Cor. Sec 2 fd + in Conc.
16/12 Cor. fd Stone
This is to certify that the boundary survey of the premises hereshown was made by me in October 1959.
Eugene V. Skelley
REGISTERED LAND SURVEYOR
EUGENE V. SKELLEY
ARIZONA, U.S.A.
TENTATIVE PLAT
of PALM ESTATES
A portion of the SW¼, N.W¼ of Sec. 2, T.2N., R.1E. G.&S.R.B.&M.
ARIZONA SURVEYING SERVICE
2802 W. SOLANO DR. N.
PHOENIX, ARIZONA
DIN 58832-1