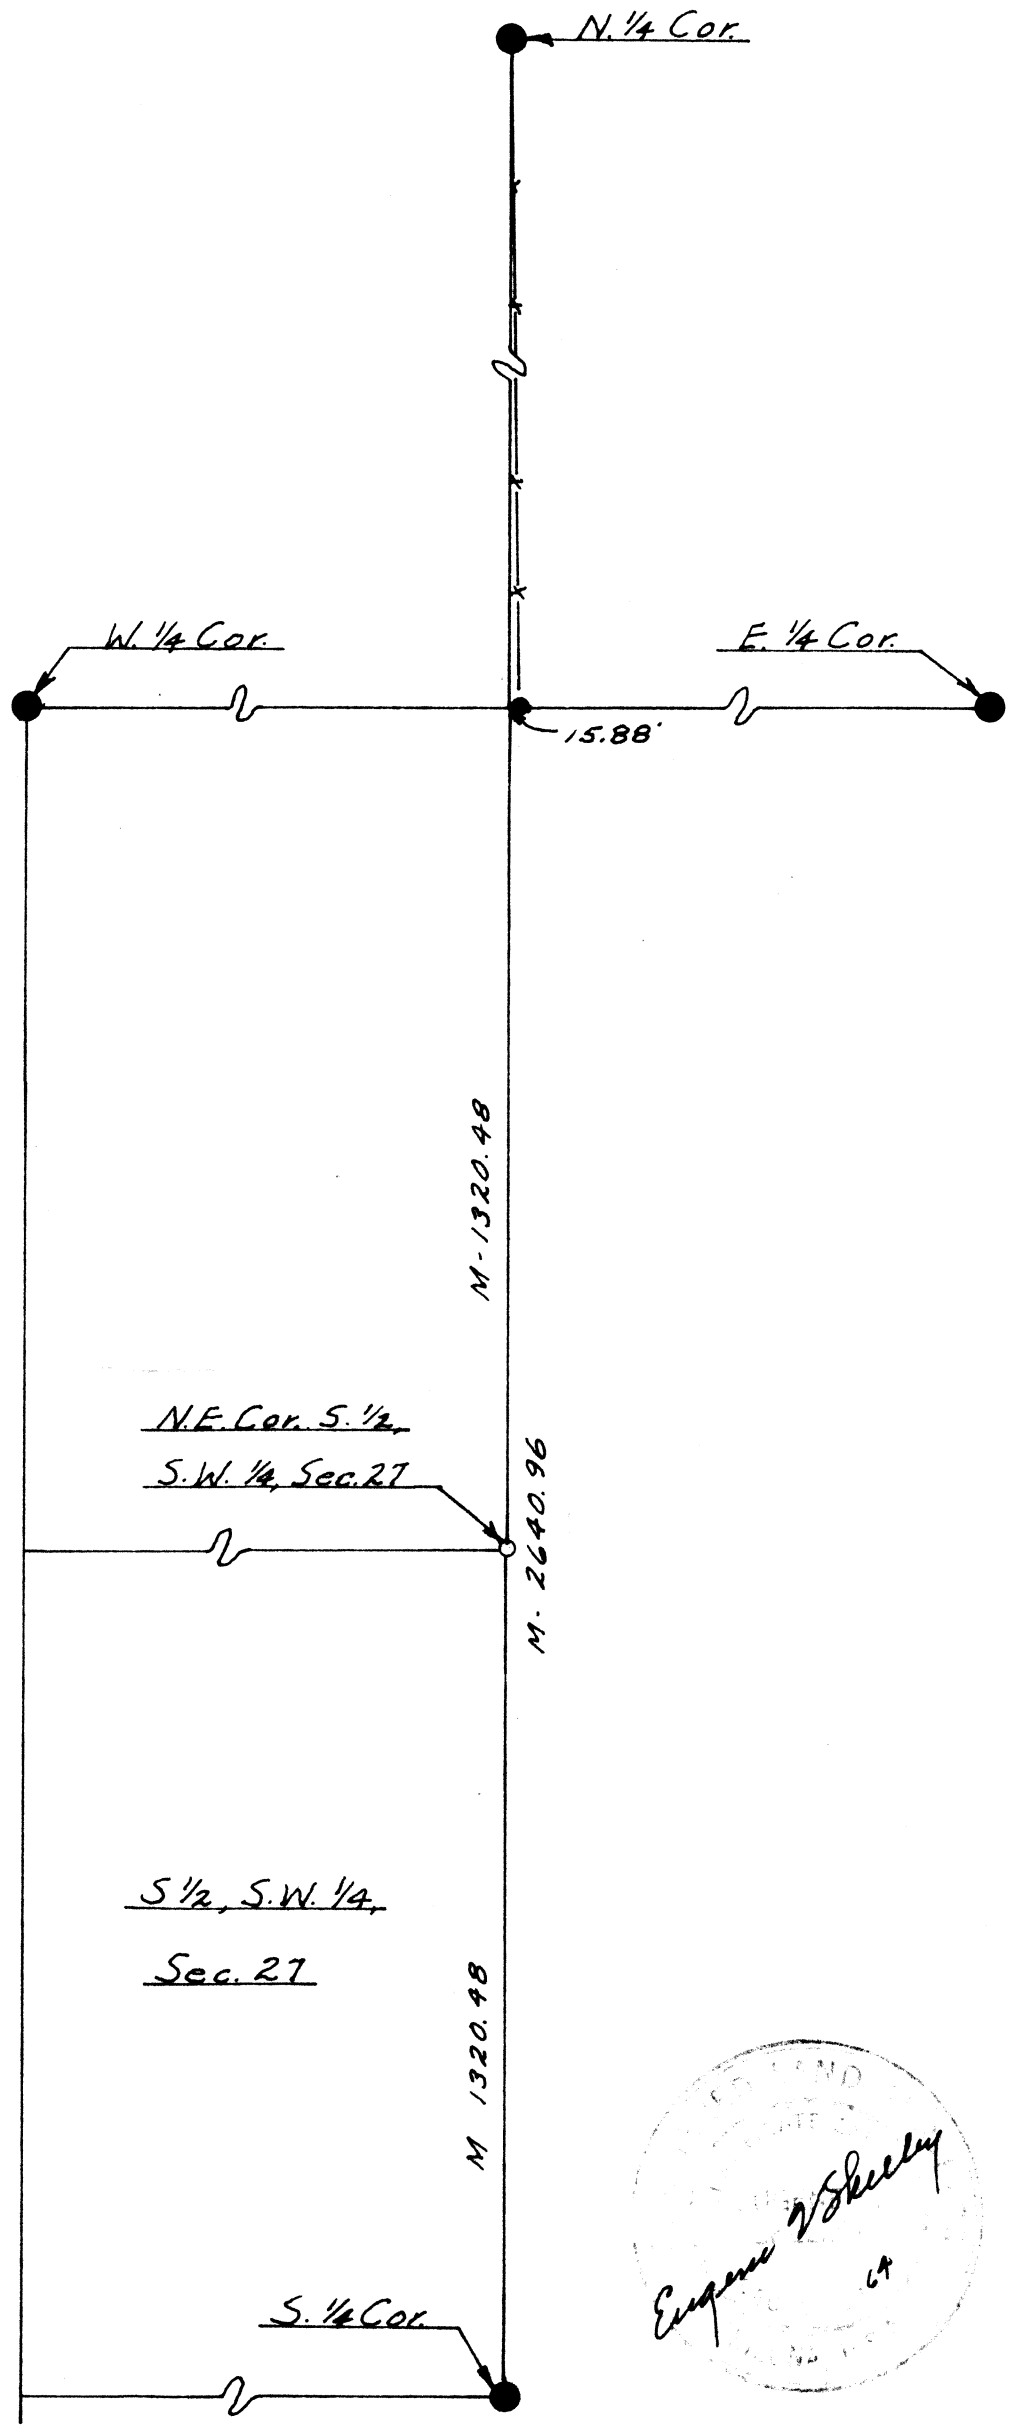

REPORT OF SURVEY FOR

DR. JOSEPH NOTO

97 PACIFIC VISTA PLACE
MONTEREY, CALIFORNIA
OF THE

NE Corner of the S. 1/2, S.W. 1/4, Sec. 17, T. 6 N., R. 4 E., G. & S. R. B. & M., Maricopa County, Arizona.

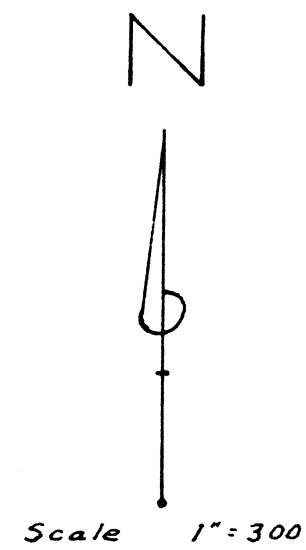

LEGEND:

●: B.L.M. Stone Cors Found in place - Properly marked.
○: 1/2" dia. I.P. Set.

NOTE:

● 3/4" I.P. found on line with old fence to north and on line between the E. 1/4 Cor. & the W. 1/4 Cor.; but 15.88' East of line between the N. 1/4 Cor. & the S. 1/4 Cor.; and therefore not accepted as the Center of Sec. 17 for this survey.

CERTIFICATION:

This will certify that the survey shown hereon was made by me during the month of February, 1964.

Eugene V. Skelly

ARIZONA SURVEYING SERVICE

1114 N. 7th St., Phx., Ariz.
Drawing L-64-351

DIN # 58834-1