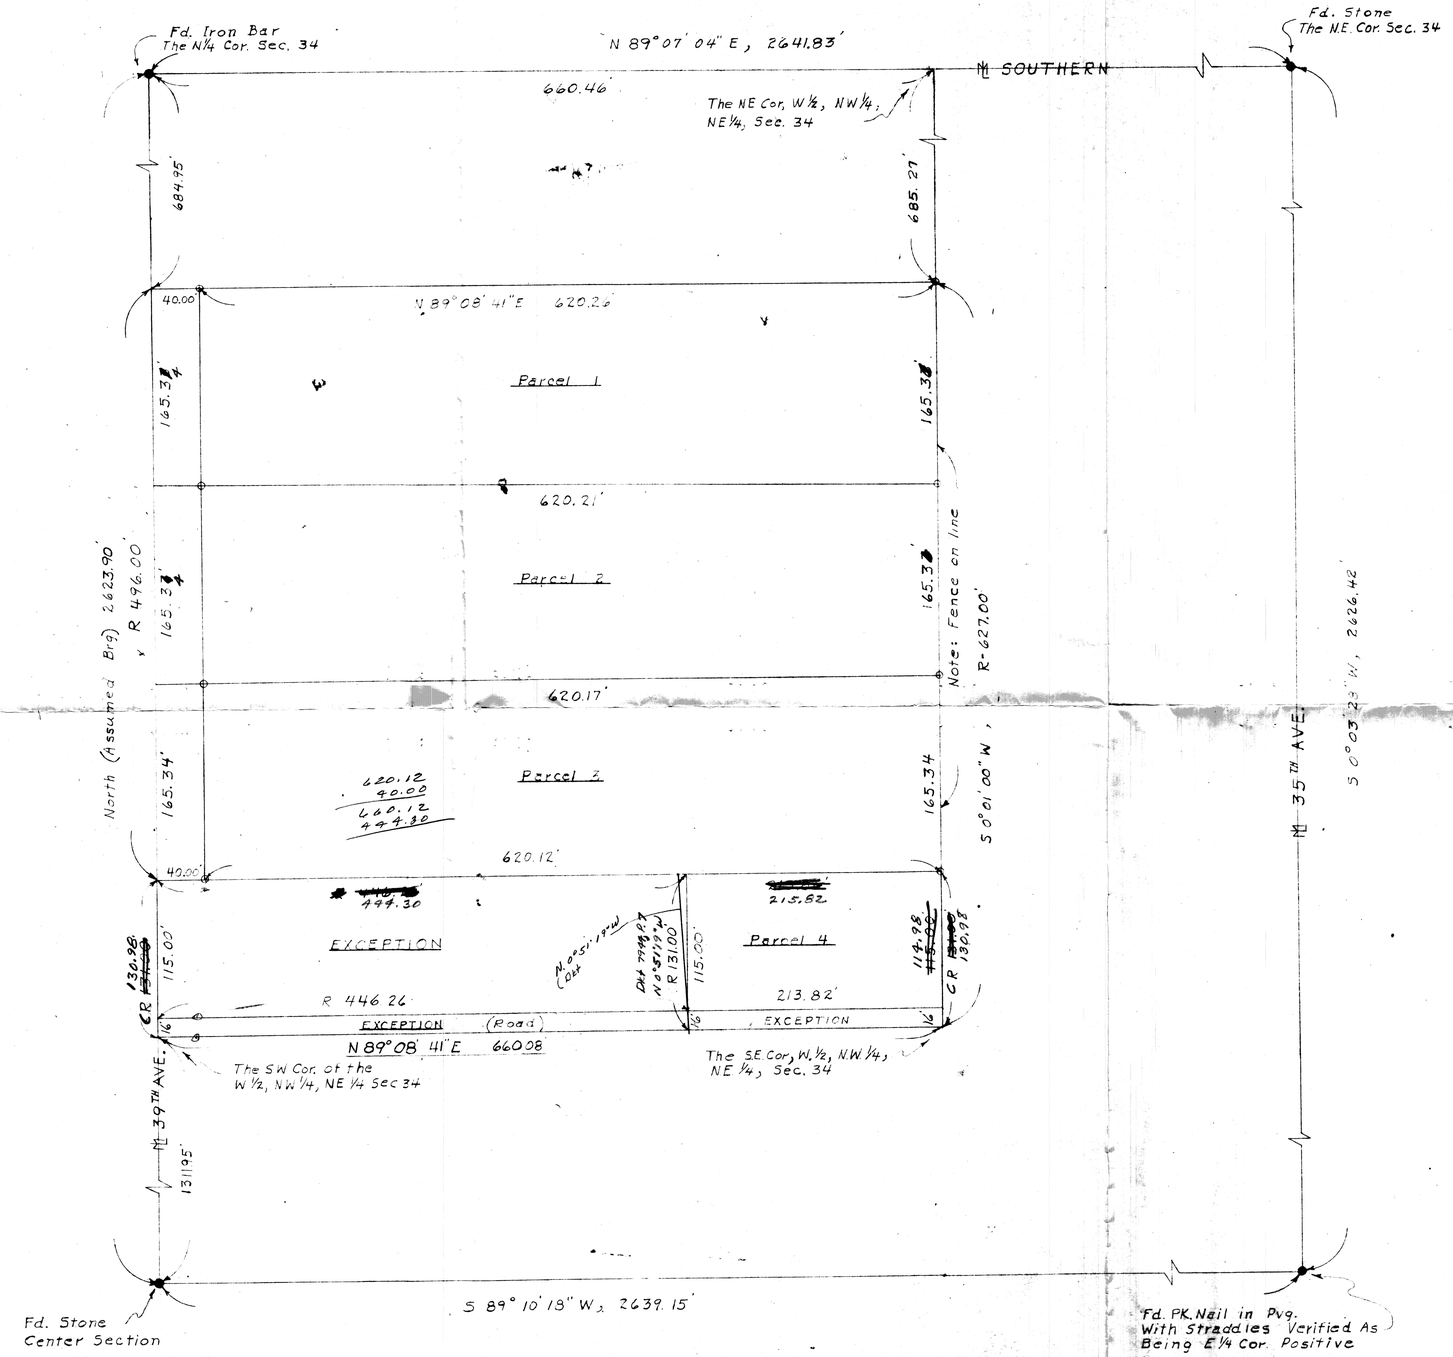

REPORT OF SURVEY

FOR

MR. OTTO SWEAT

510 N. PATRICIO

PHOENIX ARIZONA

Of the S. 627.00 feet of the W½, N¼, NE¼ Sec 34 1N 2E

Except the S. 131.00 feet of the W. 446.26 feet thereof.

N

Scale: 1" = 60'

LEGEND

- Iron Pipe Tagged LS 1681 Set this Survey
- R- Data From M.C.R.

Note: All distances and Bearings are Field Measurements

Note: The survey shown hereon is in strict conformation to the legal description recited in Docket 7944, Page 11, and ~~Maricopa County Records~~. Docket 7944, Page 7, Maricopa County Records

This will certify that the Survey shown hereon was done under my supervision during the month of february 1970

Eugene V. Shelley

REGISTERED LAND SURVEYOR CERTIFICATE NO. 1681 EUGENE V. SHELLEY Date Signed 4/8/70 ARIZONA, U.S.A.

ARIZONA SURVEYING SERVICE

2802 W. Solano Dr. N., PHOENIX ARIZONA

DRAWING No. L-70-1576

DIN #58837-1