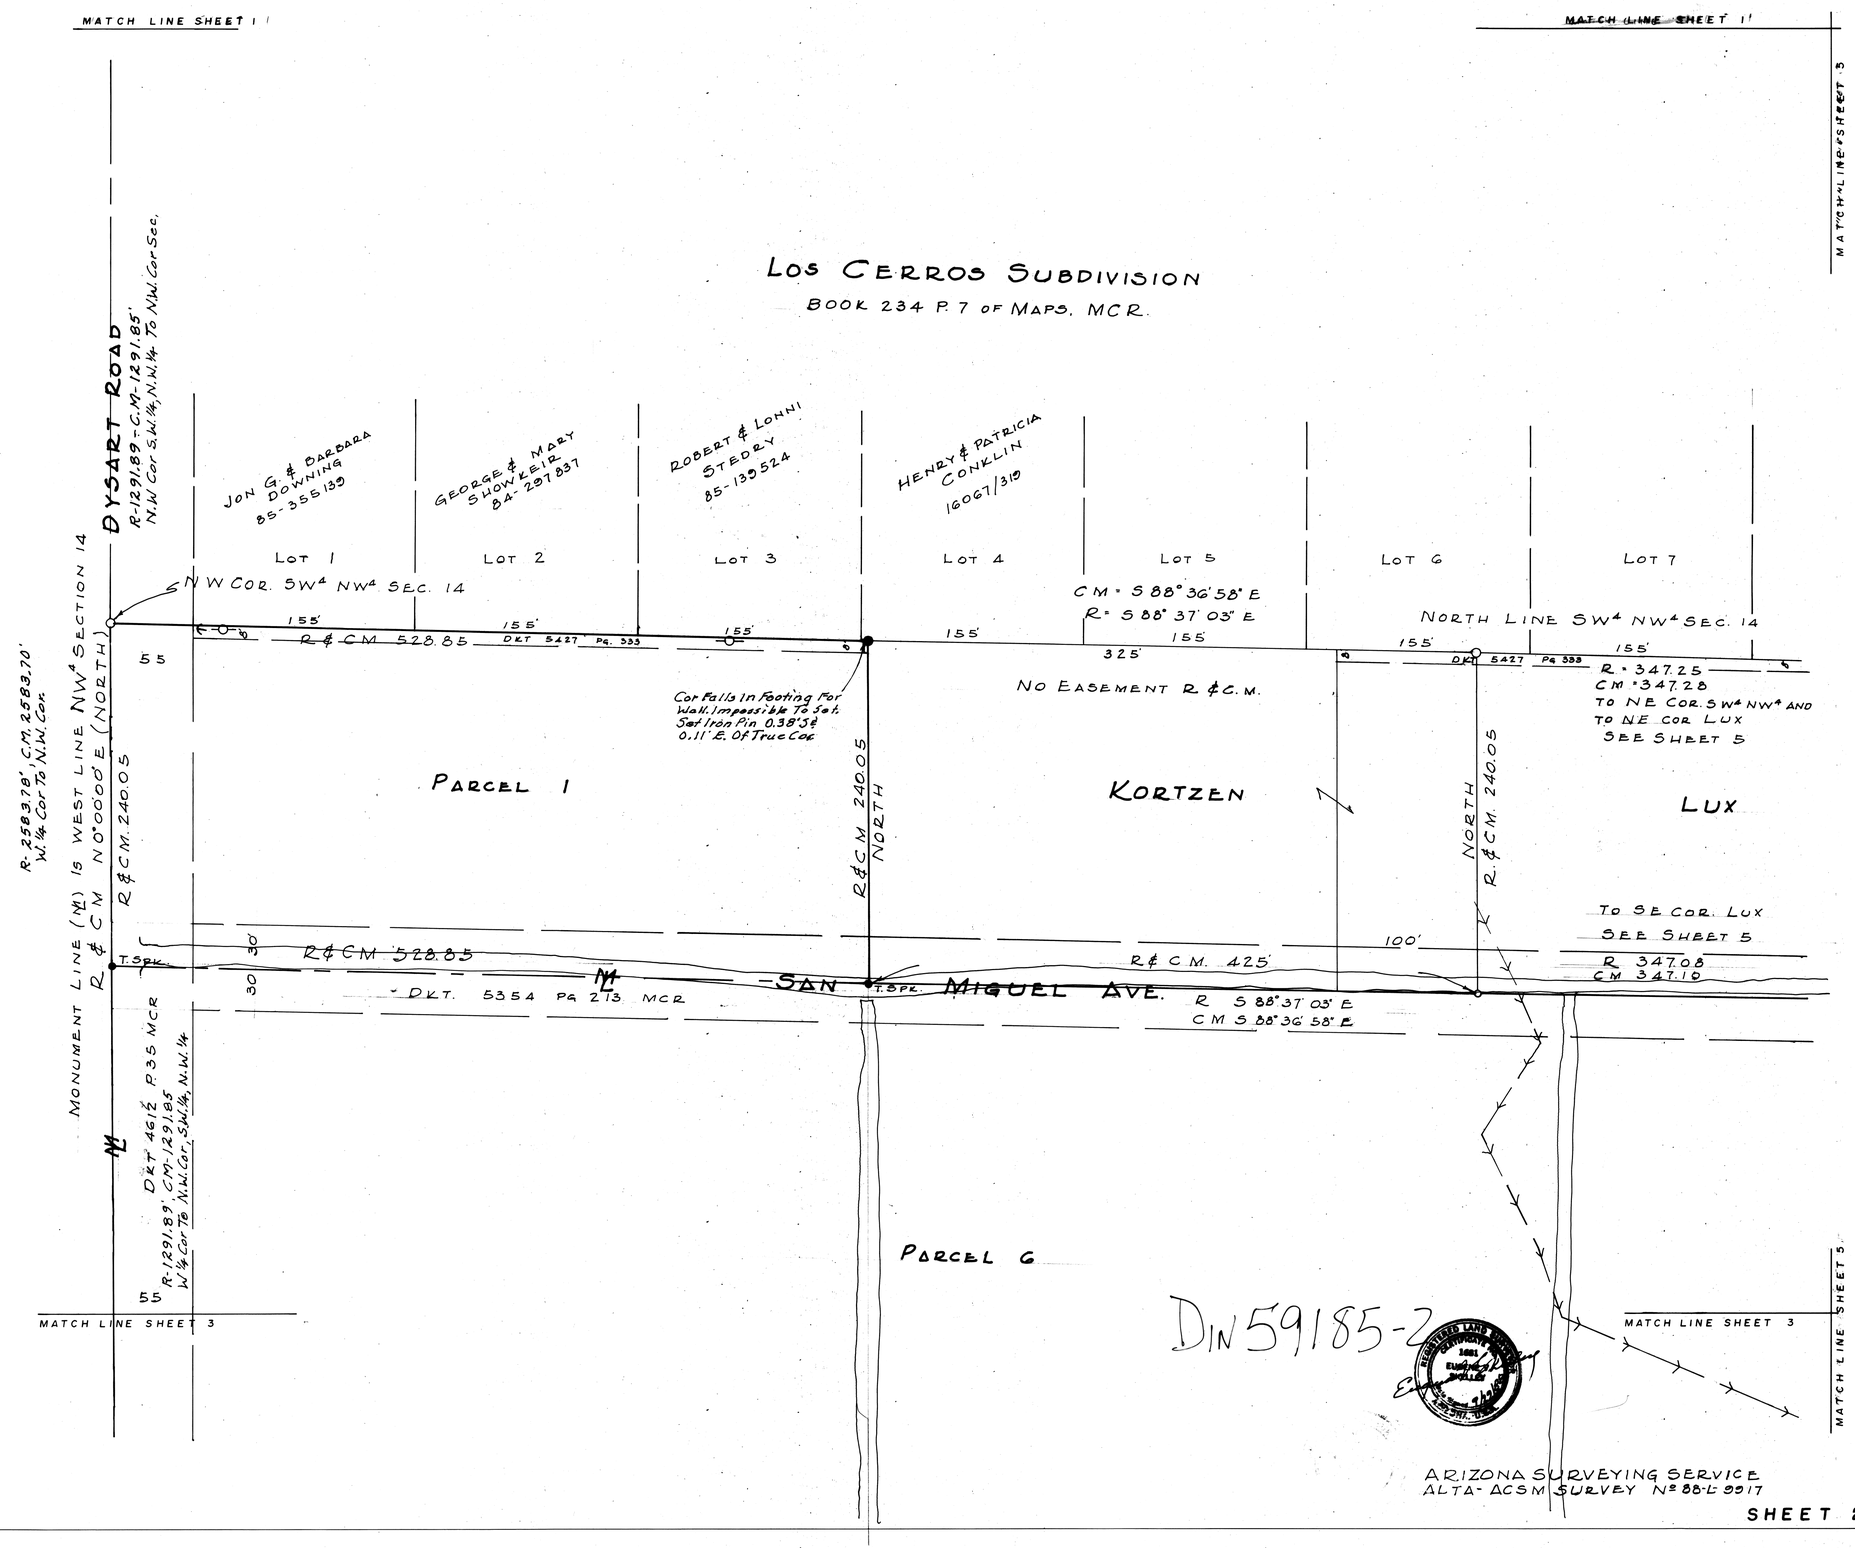
MATCH LINE SHEET 1'
MATCH LINE SHEET 1'
MATCH LINE SHEET 3
LOS CERROS SUBDIVISION
BOOK 234 P. 7 OF MAPS, MCR.
DYSART ROAD
R-1291.89 = C.M-1291.85'
N.W. Cor S.W.¼, N.W.¼ To N.W. Cor Sec.
JON G. & BARBARA DOWNING 85-355139
GEORGE & MARY SHOWKEIR 84-201837
ROBERT & LONNI STEDEY 85-139524
HENRY & PATRICIA CONKLIN 16067/310
LOT 1
LOT 2
LOT 3
LOT 4
LOT 5
LOT 6
LOT 7
N W COR. SW¼ NW¼ SEC. 14
155'
R & CM 528.85
DKT 5427 PG. 333
CM = S 88° 36' 58" E
R = S 88° 37' 03" E
NORTH LINE SW¼ NW¼ SEC. 14
325'
NO EASEMENT R & C.M.
R = 347.25
CM = 347.28
TO NE COR. SW¼ NW¼ AND
TO NE COR LUX
SEE SHEET 5
Cor Falls In Footing For Wall. Impossible To Set. Set Iron Pin 0.38' S & 0.11' E. Of True Cor
R: 2583.78', C.M. 2583.70'
W.¼ Cor To N.W. Cor.
MONUMENT LINE (M) IS WEST LINE NW¼ SECTION 14
R & CM N 0°00'00" E (NORTH)
R & CM. 240.05
R & CM 240.05 NORTH
PARCEL 1
KORTZEN
LUX
TO SE COR. LUX
SEE SHEET 5
R 347.08
CM 347.10
30
R & CM 528.85
R & C.M. 425'
100'
T.SPK.
SAN MIGUEL AVE.
R S 88° 37' 03" E
CM S 88° 36' 58" E
DKT. 5354 PG 273 MCR
DKT 4612 P 35 MCR
R-1291.89', CM-1291.85
W ¼ Cor To N.W. Cor., SW.¼, N.W.¼
55
PARCEL 6
MATCH LINE SHEET 3
MATCH LINE SHEET 5
DIN 59185-2
ARIZONA SURVEYING SERVICE
ALTA-ACSM SURVEY Nº 88-L 0017