CHECK FOR ANY OTHER ENCROACHMENTS (THERE ARE PROBABLY NONE)

LOCATE POWER OR TELCO POLES

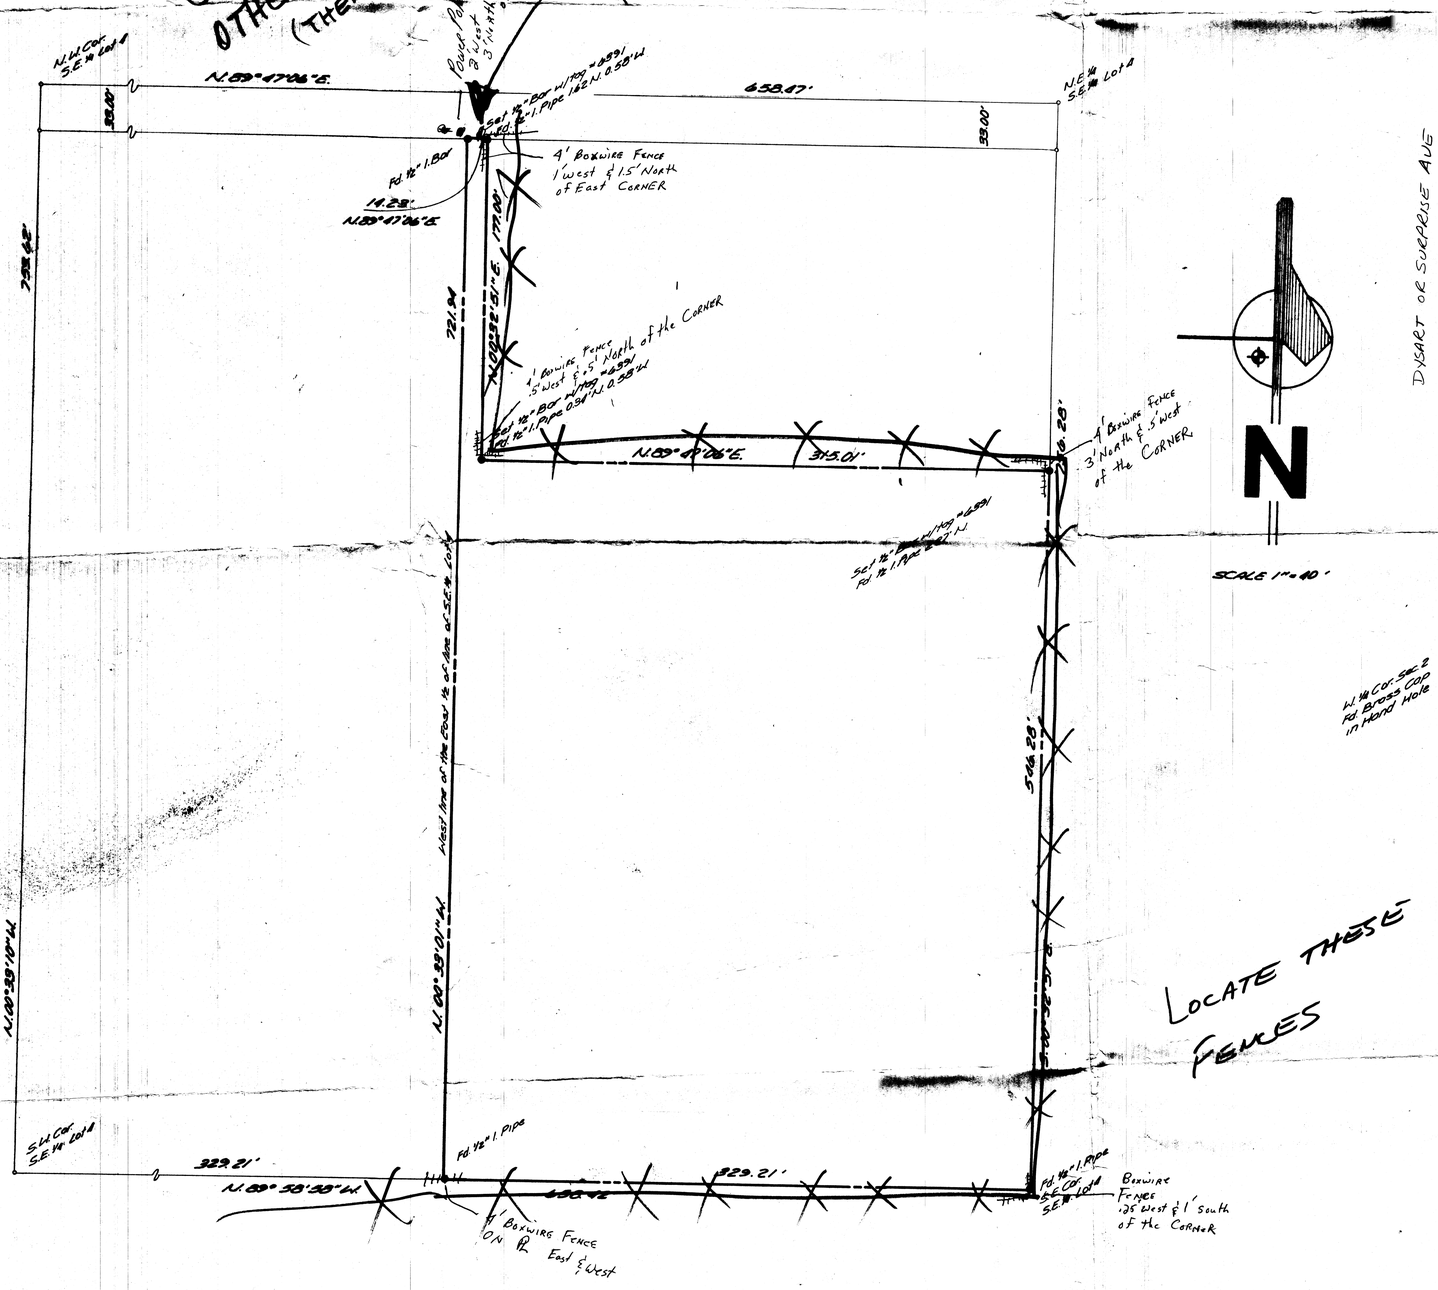

SCALE 1"=40'

DYSART OR SURPRISE AVE

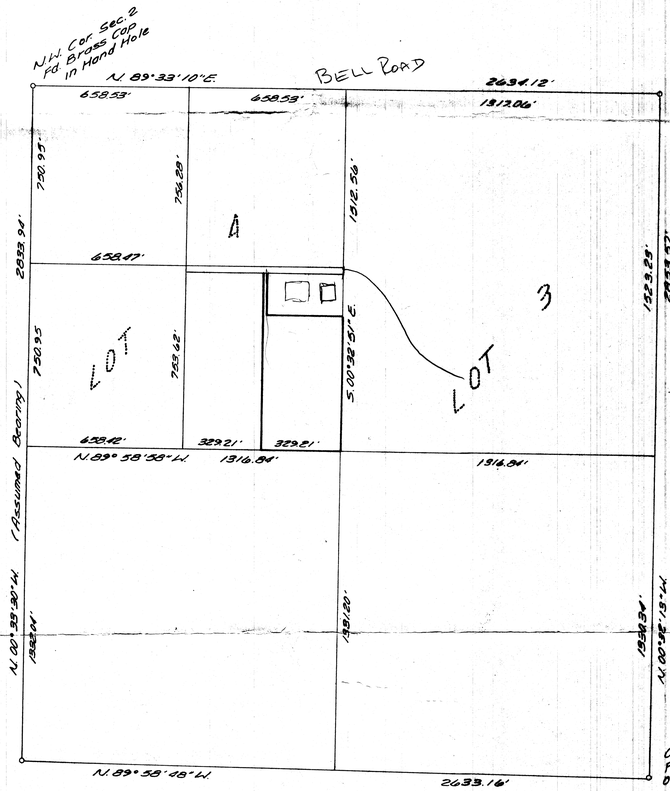

¼ SECTION DETAIL
SCALE 1"=300'

LOCATE THESE FENCES

LEGAL DESCRIPTION

EAST ½ OF:
SE¼ OF LOT 4 OF SE¼, NW¼, NW¼, EX. EAST 74' OF WEST 164' OF NORTH 280' AND EX. NORTH 33' AND EX. EAST 210' OF NORTH 210'
CONTAINING 3.49 ACRES
LESS: 1½ ACRES IN THE NE. COR. OF SAID DESCRIPTION;
ALL IN SEC. 2 TWP 3 NORTH AND RANGE 1 WEST. G.& S.R.B.&M.
MARICOPA CO. ARIZONA.

CERTIFICATE

I CERTIFY ~~BY MY SEAL AND SIGNATURE~~ HEREON THAT THE SURVEY OF THE PROPERTY HEREIN SHOWN WAS PERFORMED UNDER MY DIRECTION DURING THE MONTH OF JULY, 1975.
ALL CORNERS WERE SET OR FOUND AS SHOWN.

DIN-59186

ASSOCIATED ENGINEERS
Civil Consultants
Phoenix Arizona

Results of Survey for GROSSER CUMBIE

REVISED:	
REVISED:	
REVISED:	7-14-75
DATE:	7-3-75
JOB NO.	1174-2

DRAWN BY: R.L. N3 CHK: SHEET 1 OF 1