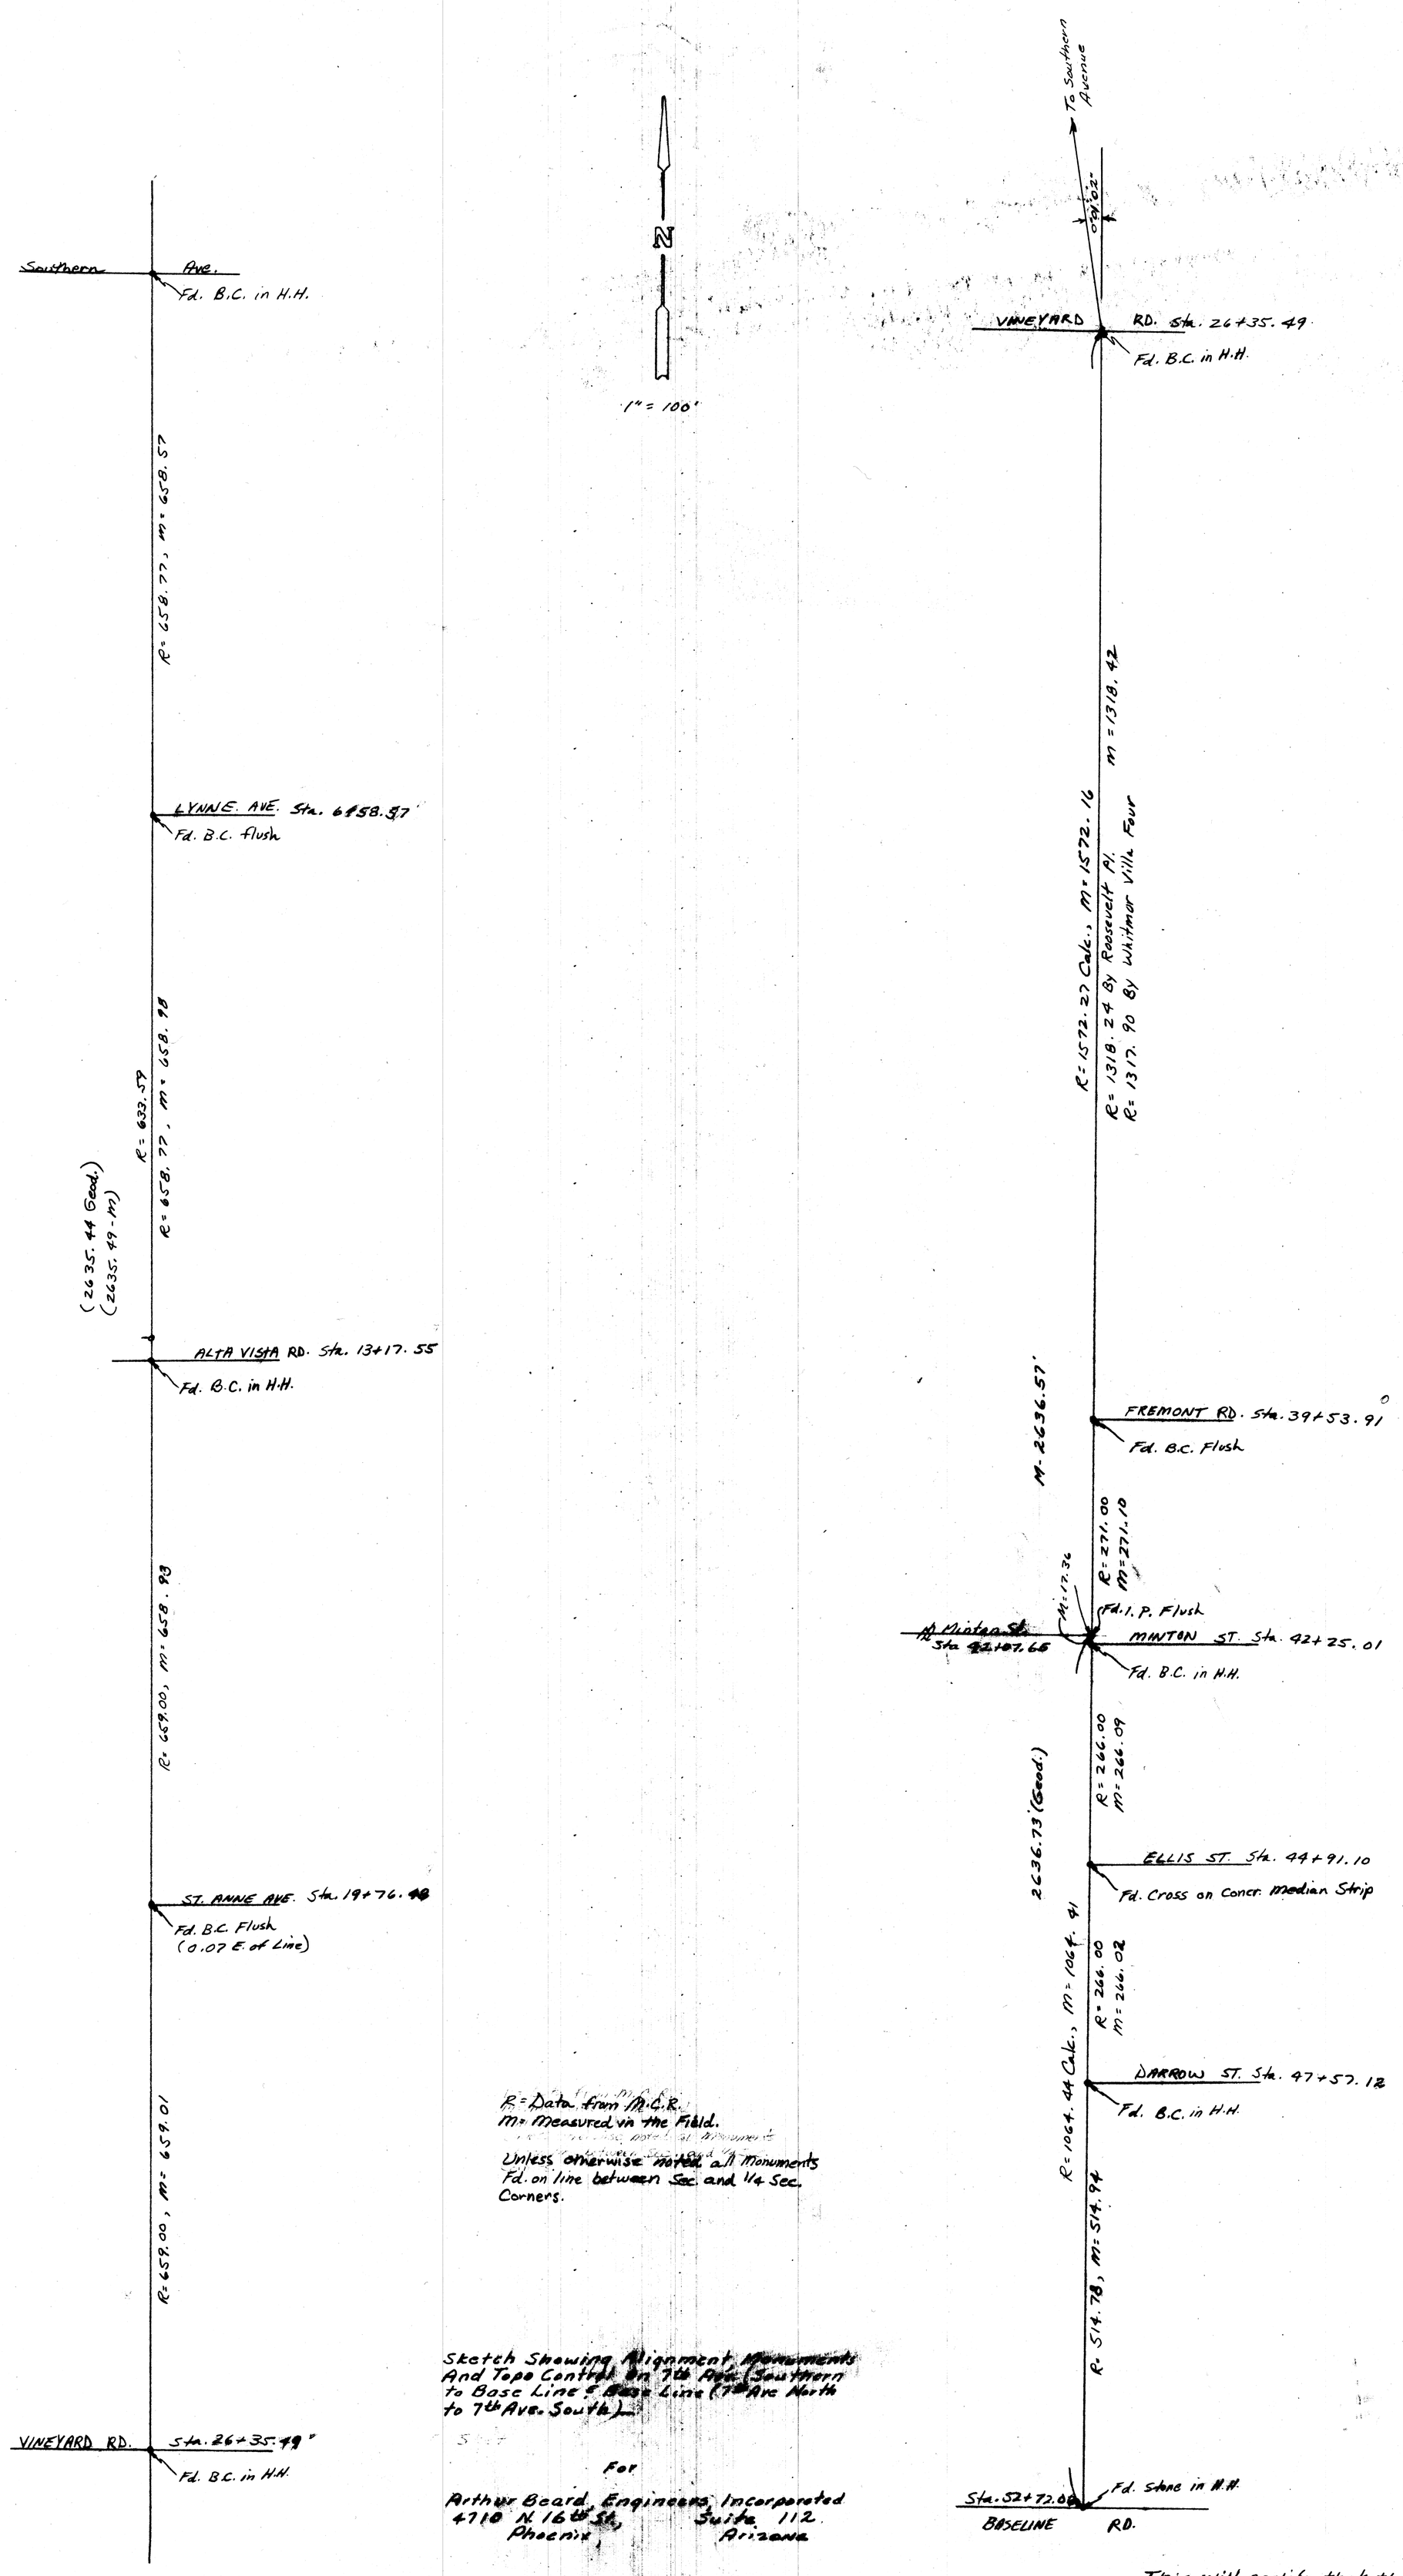


R = Data from M.C.R.
M = Measured in the Field.

Unless otherwise noted all Monuments Fd. on line between Sec. and 1/4 Sec. Corners.

Sketch Showing Alignment Monuments And Topo Control on 7th Ave. (Southern to Base Line & Base Line (7th Ave North to 7th Ave. South)

For

Arthur Beard Engineers Incorporated
4710 N. 16th St., Suite 112
Phoenix, Arizona

This will certify that the field work for the data shown hereon was done by me during Aug., 1975

REGISTERED LAND SURVEYOR CERTIFICATE NO. 1681 EUGENE R. BEALEY ARIZONA, U.S.A.

DIN-59189-1

ARIZONA SURVEYING SERVICE
2802 W. SOLANO DR. N.
PHOENIX, ARIZONA 85017

EPL-75-6837

Sheet One of Two