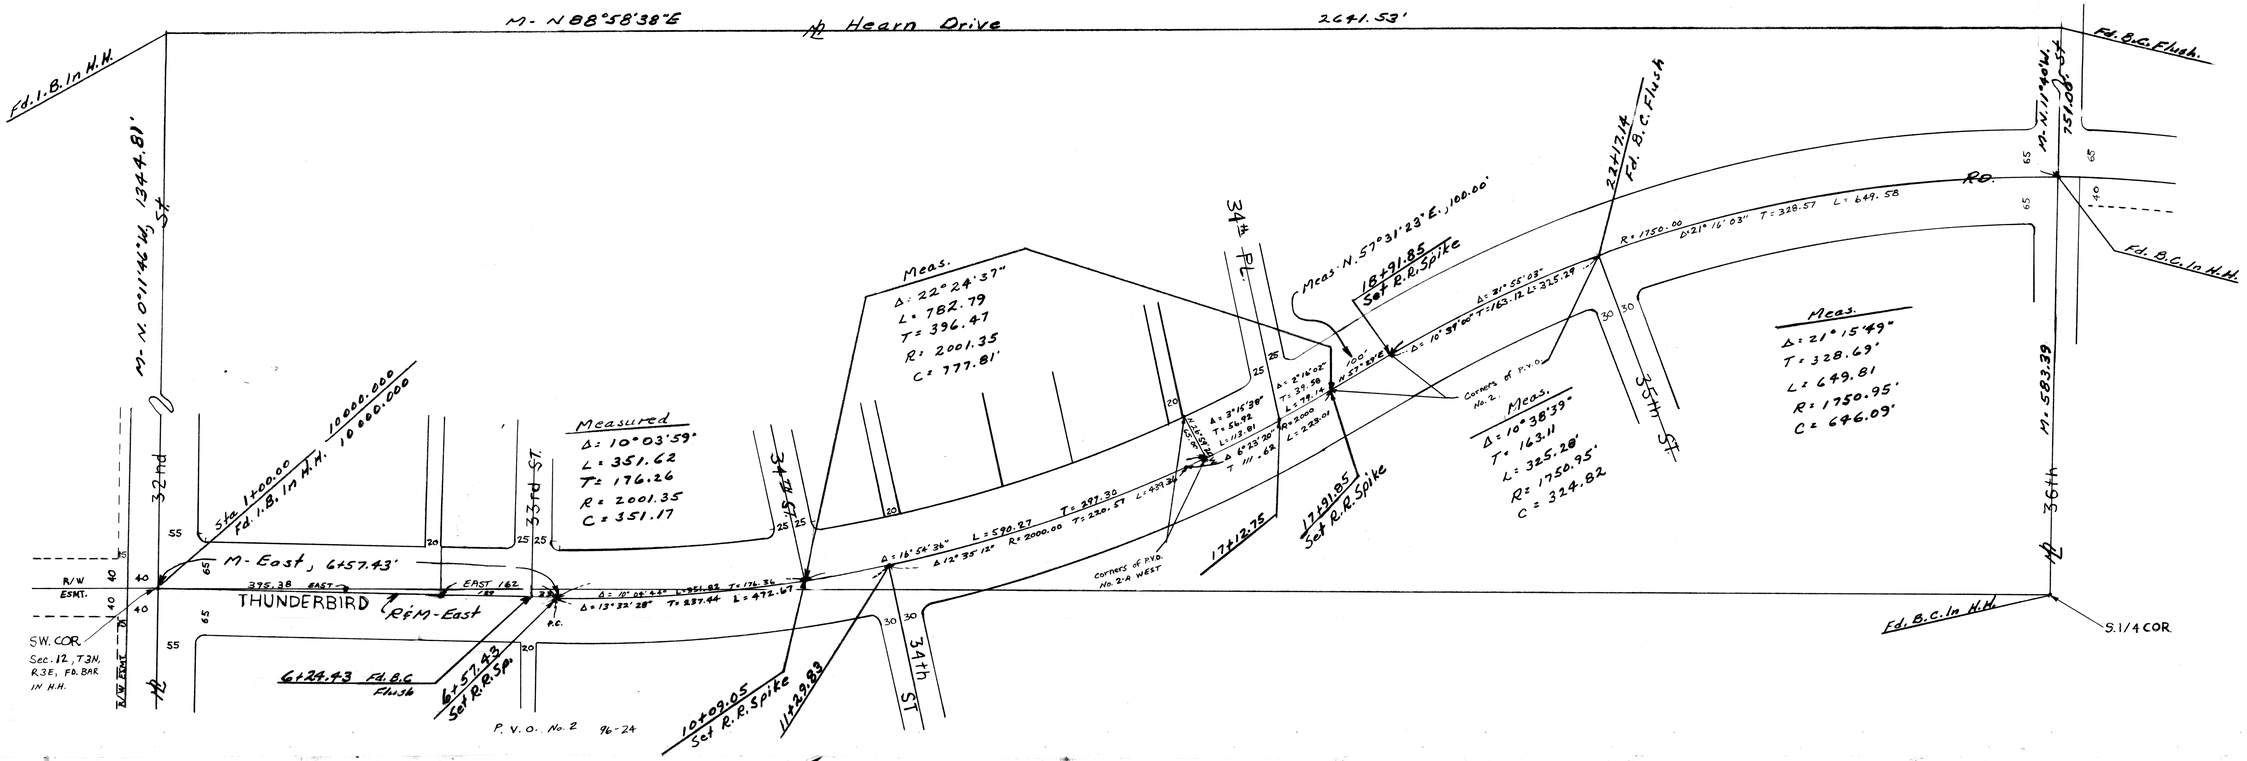
M- N 88°58'38"E
Hearn Drive
2641.53'
Fd. B.C. Flush.
Fd. I.B. in H.H.
M- N. 0°11'46"W. 1344.81'
32nd St.
33rd St.
34th Pl.
34th St.
35th St.
36th St.
M- N. 0°11'46"W. 751.06'
M. 583.39
Meas.
Δ: 22°24'37"
L: 782.79
T: 396.47
R: 2001.35
C: 777.81'
Measured
Δ: 10°03'59"
L: 351.62
T: 176.26
R: 2001.35
C: 351.17
Meas. N. 57°31'23" E., 100.00'
18+91.85 Set R.R. Spike
23+17.14 Fd. B.C. Flush
R.O.
R: 1750.00 Δ: 21°16'03" T: 328.57 L: 649.58
Meas.
Δ: 21°15'49"
T: 328.69'
L: 649.81
R: 1750.95'
C: 646.09'
Meas.
Δ: 10°38'39"
T: 163.11
L: 325.28'
R: 1750.95'
C: 324.82
Corners of P.V.O. No. 2
Corners of P.V.O. No. 2-A WEST
17+12.75
17+91.85 Set R.R. Spike
Sta. 1+00.00 Fd. I.B. in H.H.
10000.000
10000.000
M- East, 6+57.43'
R/W ESMT.
375.38 EAST
EAST 162
THUNDERBIRD R&M-East
P.C.
Δ: 10°03'59" L: 351.62 T: 176.26
Δ: 13°23'28" T: 237.44 L: 472.67
Δ: 16°54'36" L: 590.27 T: 297.30
Δ: 12°35'12" R: 2000.00 T: 220.57 L: 439.34
Δ: 3°15'38" T: 54.92 L: 113.81
Δ: 6°23'20" T: 111.62
Δ: 2°16'02" T: 39.58 L: 79.14
Δ: 21°55'03" T: 163.12 L: 325.29
Δ: 10°39'00" T: 163.12 L: 325.29
R: 2000.00 L: 228.01
SW. COR. Sec. 12, T3N, R3E, Fd. BAR IN H.H.
6+24.43 Fd. B.C. Flush
6+57.43 Set R.R. Spike
P.V.O. No. 2 96-24
10+09.05 Set R.R. Spike
11+29.83
S.1/4 COR.

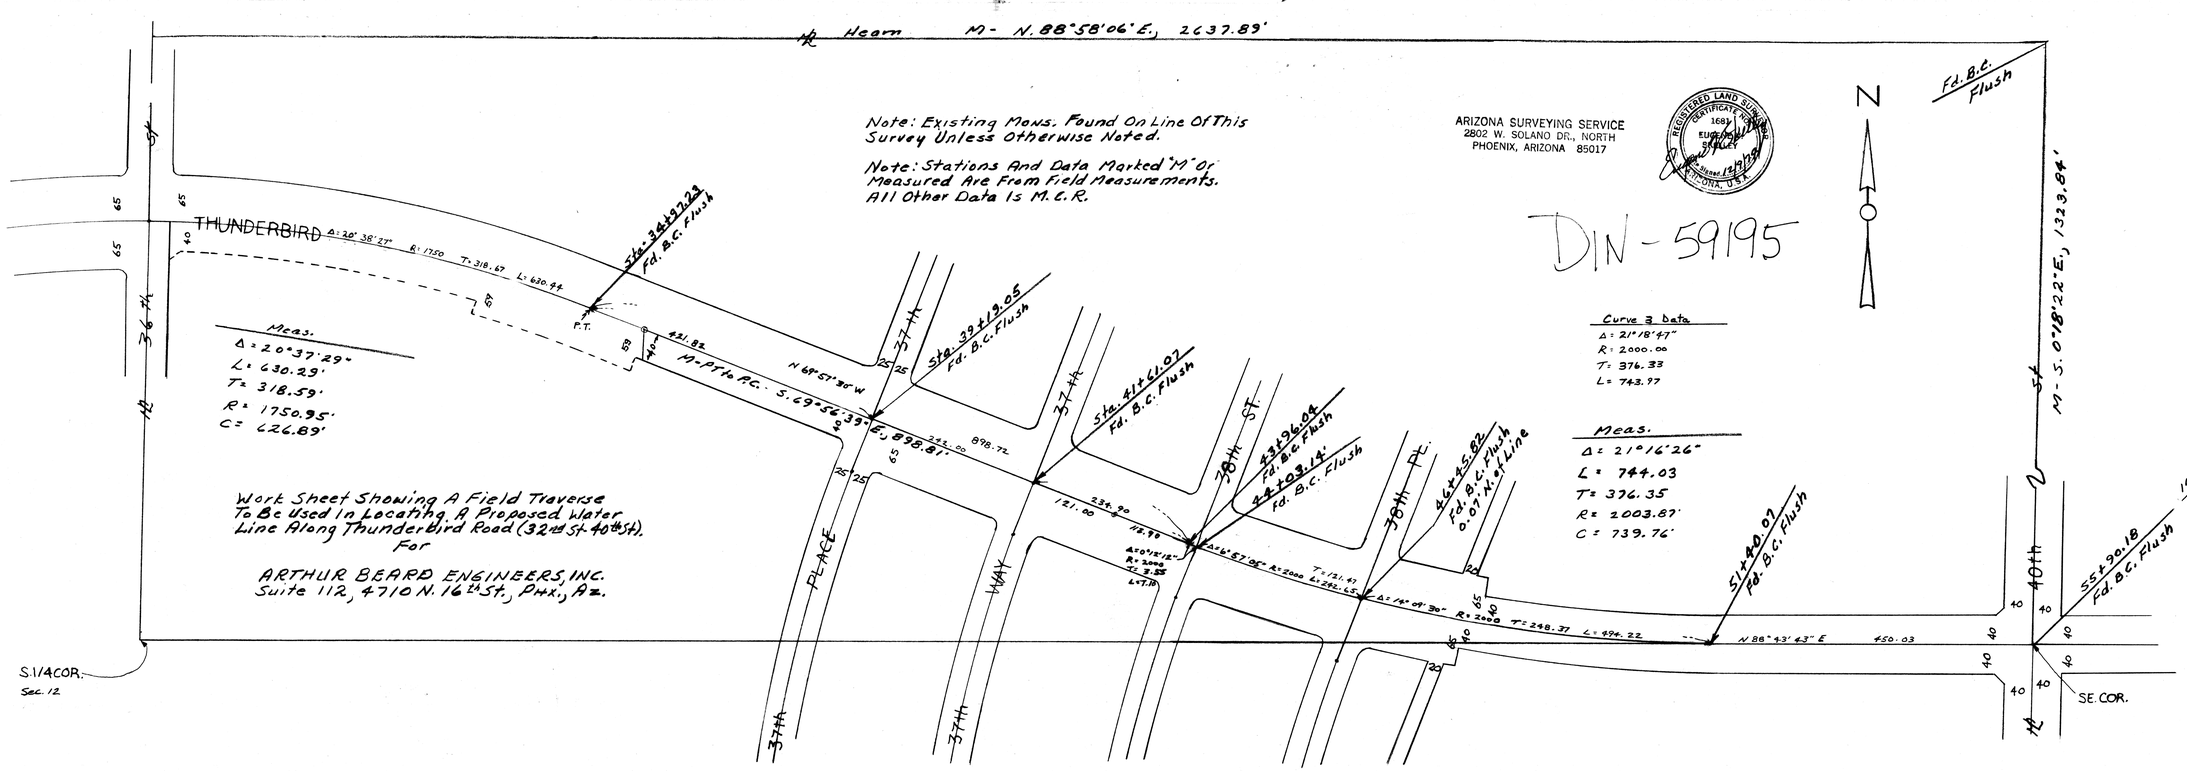
Hearn M- N. 88°58'06"E., 2637.89'
Fd. B.C. Flush
THUNDERBIRD Δ: 20°38'27" R: 1750 T: 318.67 L: 630.44
P.T.
Sta. 34+97.23 Fd. B.C. Flush
Meas.
Δ: 20°37'29"
L: 630.29'
T: 318.59'
R: 1750.95'
C: 626.89'
421.82
M- P.T. to P.C. S. 69°56'39"E., 898.81'
N 69°57'39" W
234.00
898.72
Sta. 39+13.05 Fd. B.C. Flush
Sta. 41+61.07 Fd. B.C. Flush
43+96.04 Fd. B.C. Flush
44+03.14 Fd. B.C. Flush
46+45.82 Fd. B.C. Flush 0.07' W. of Line
Curve 3 Data
Δ: 21°18'47"
R: 2000.00
T: 376.33
L: 743.97
Meas.
Δ: 21°16'26"
L: 744.03
T: 376.35
R: 2003.87'
C: 739.76'
51+40.07 Fd. B.C. Flush
55+90.18 Fd. B.C. Flush
10 115.553
15280.943
M- S. 0°18'22"E., 1323.84'
N 88°43'43" E 450.03
Δ: 14°09'30" R: 2000 T: 248.31 L: 494.22
Note: Existing Mons. Found On Line Of This Survey Unless Otherwise Noted.
Note: Stations And Data Marked "M" Or Measured Are From Field Measurements. All Other Data Is M.C.R.
ARIZONA SURVEYING SERVICE
2802 W. SOLANO DR., NORTH
PHOENIX, ARIZONA 85017
REGISTERED LAND SURVEYOR
CERTIFICATE NUMBER
16811
EUGENE W. SHELLEY
Expires 12/31/99
ARIZONA, U.S.A.
DIN-59195
N
Work Sheet Showing A Field Traverse To Be Used In Locating A Proposed Water Line Along Thunderbird Road (32nd St. 40th St.).
For
ARTHUR BEARD ENGINEERS, INC.
Suite 112, 4710 N. 16th St., Phx., Az.
S.1/4 COR. Sec. 12
SE. COR.