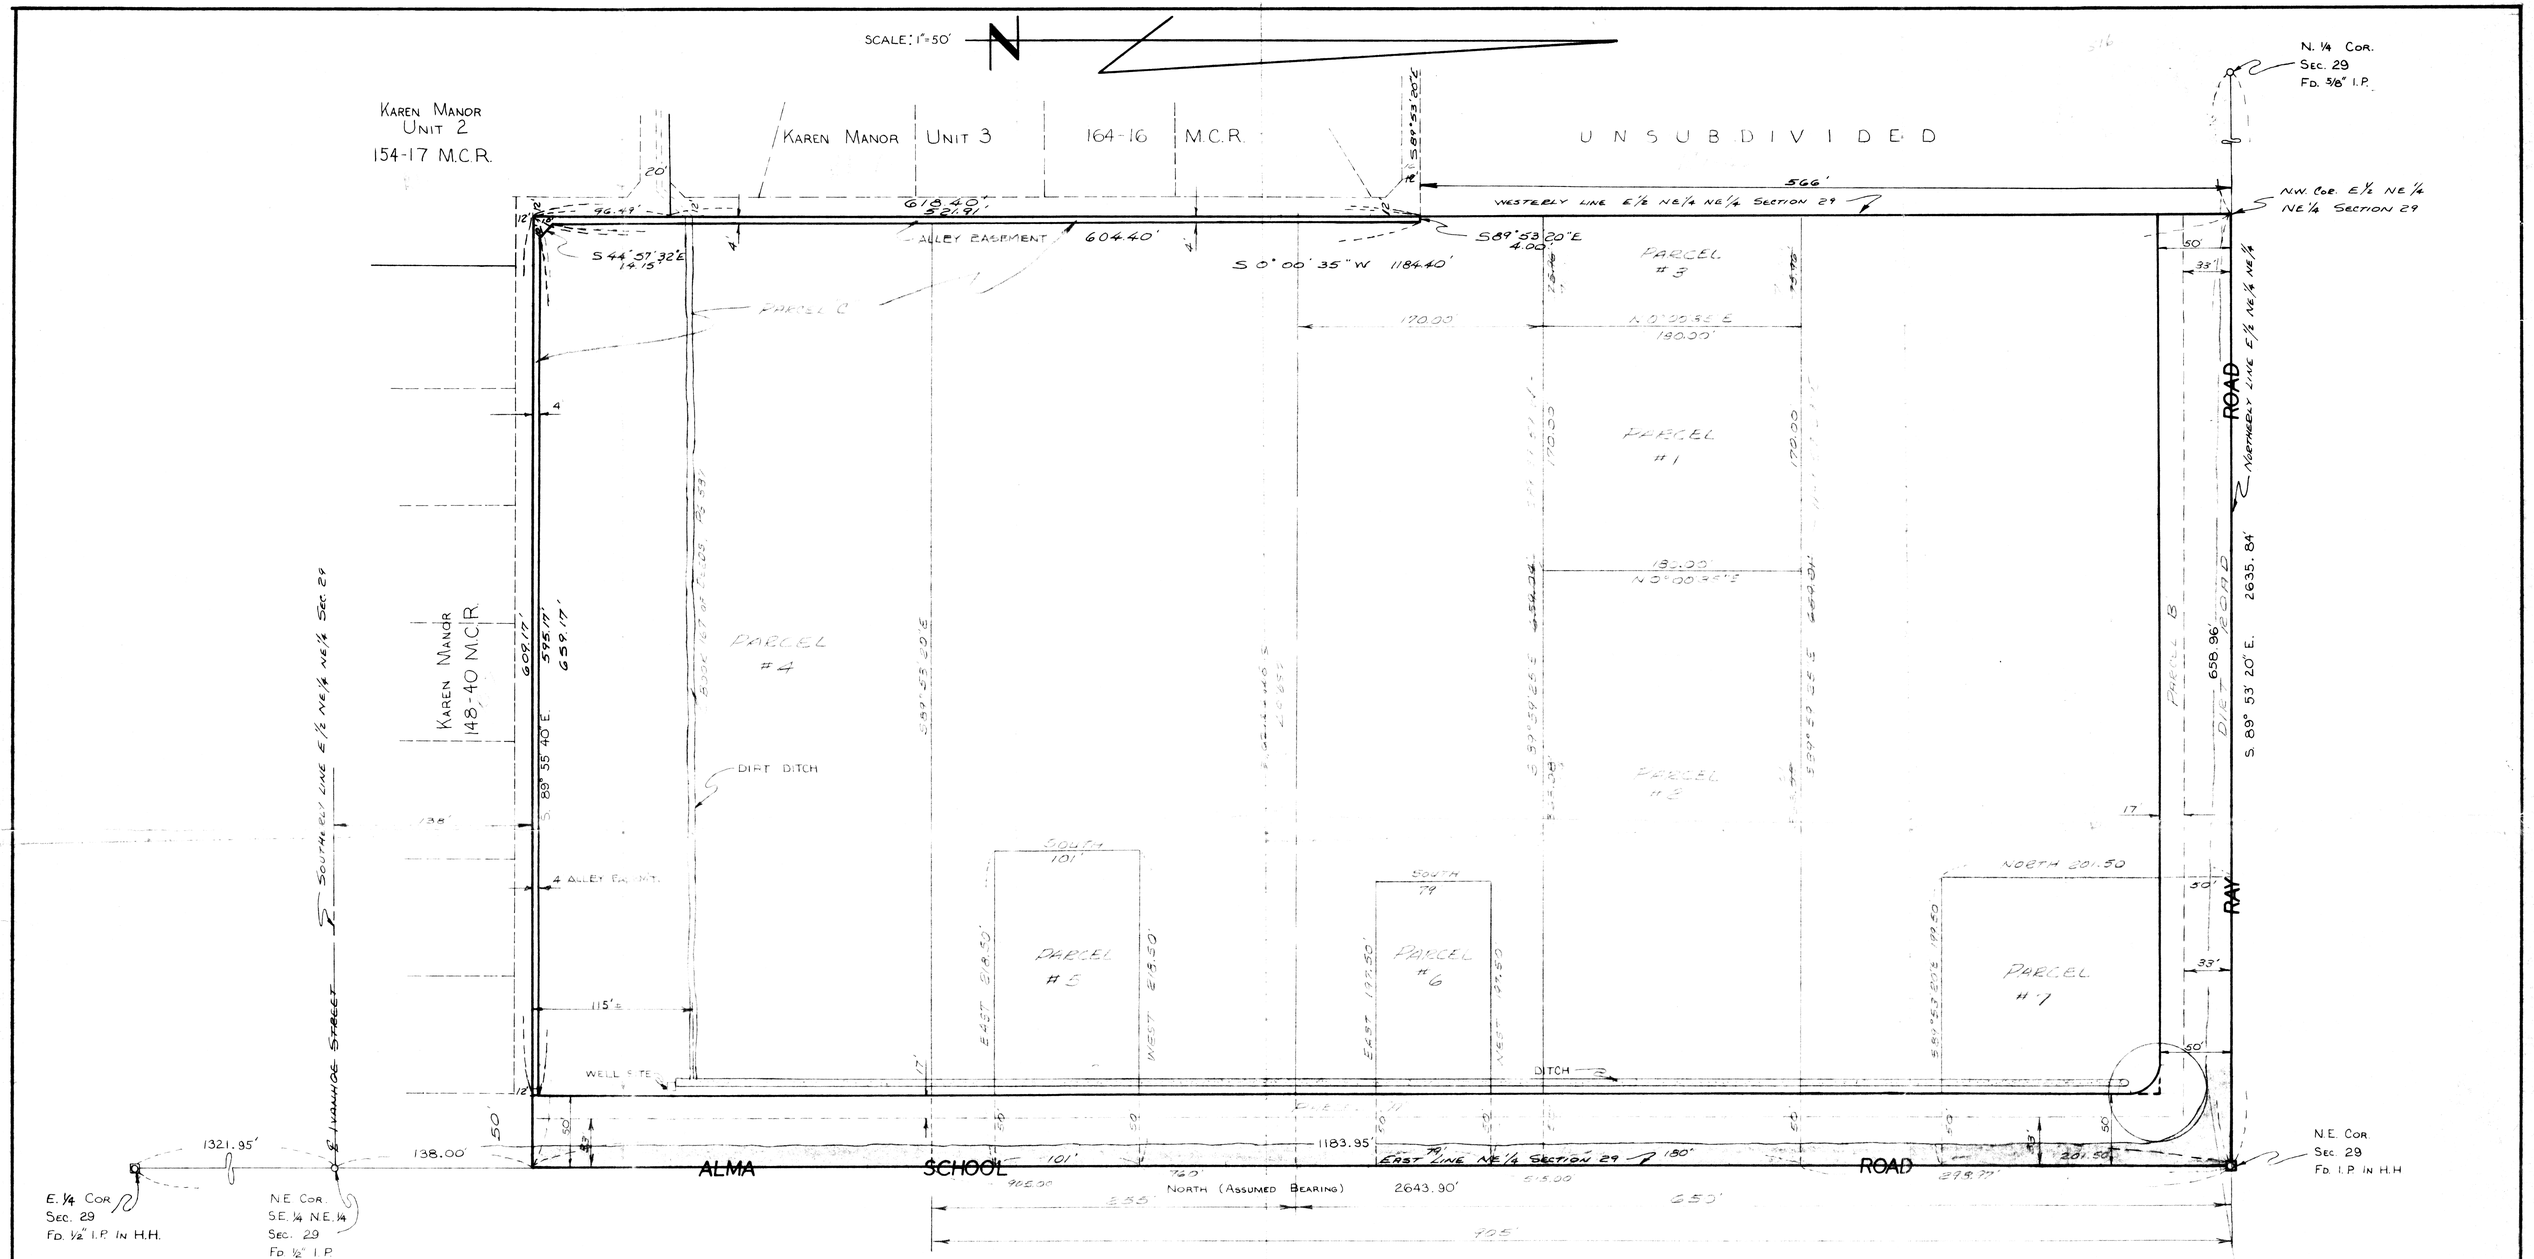

A DRAWING

OF PART OF

N.E. 1/4 N.E. 1/4 SECTION 29 T.1S. R.5E. G.&S.R.B.&M.
MARICOPA COUNTY, ARIZONA

PREPARED FOR

G.B. INVESTMENT CO.

NOTE:

THIS DRAWING HAS BEEN MADE IN ACCORDANCE WITH LEGAL DESCRIPTION AS FURNISHED BY CLIENT & DOES NOT REPRESENT ANY FIELD SURVEY MADE BY ME OF PREMISES SHOWN HEREON.

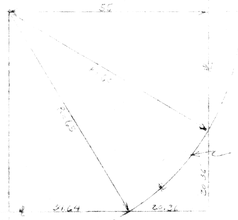

DIN-59201

GWE# 7602-05

WECKERLY & ASSOCIATES
SURVEYORS-ENGINEERS
337 N. ARIZONA AVENUE
CHANDLER, ARIZONA
963-6481
JOB NO. 731102

REVISED 9-15-75
REVISED 8-21-74

G.B. INVESTMENT CO.