REPORT OF SURVEY

Of a portion of the South one half of the SE ¼ of Sec. 36, T1N, R4W. G.&S.R.B.&M. in Maricopa County, Arizona for the exclusive use of Mr Jewel Turner and Noma Nell Turner, his wife.

ARIZONA SURVEYING SERVICE

JOB 61-203	SCALE 1" = 50'

DIN 59205

REGISTERED LAND SURVEYOR
CERTIFICATE EXPIRES
EUGENE V. SKELLEY
DEC. 31, 1961
ARIZONA U.S.A.

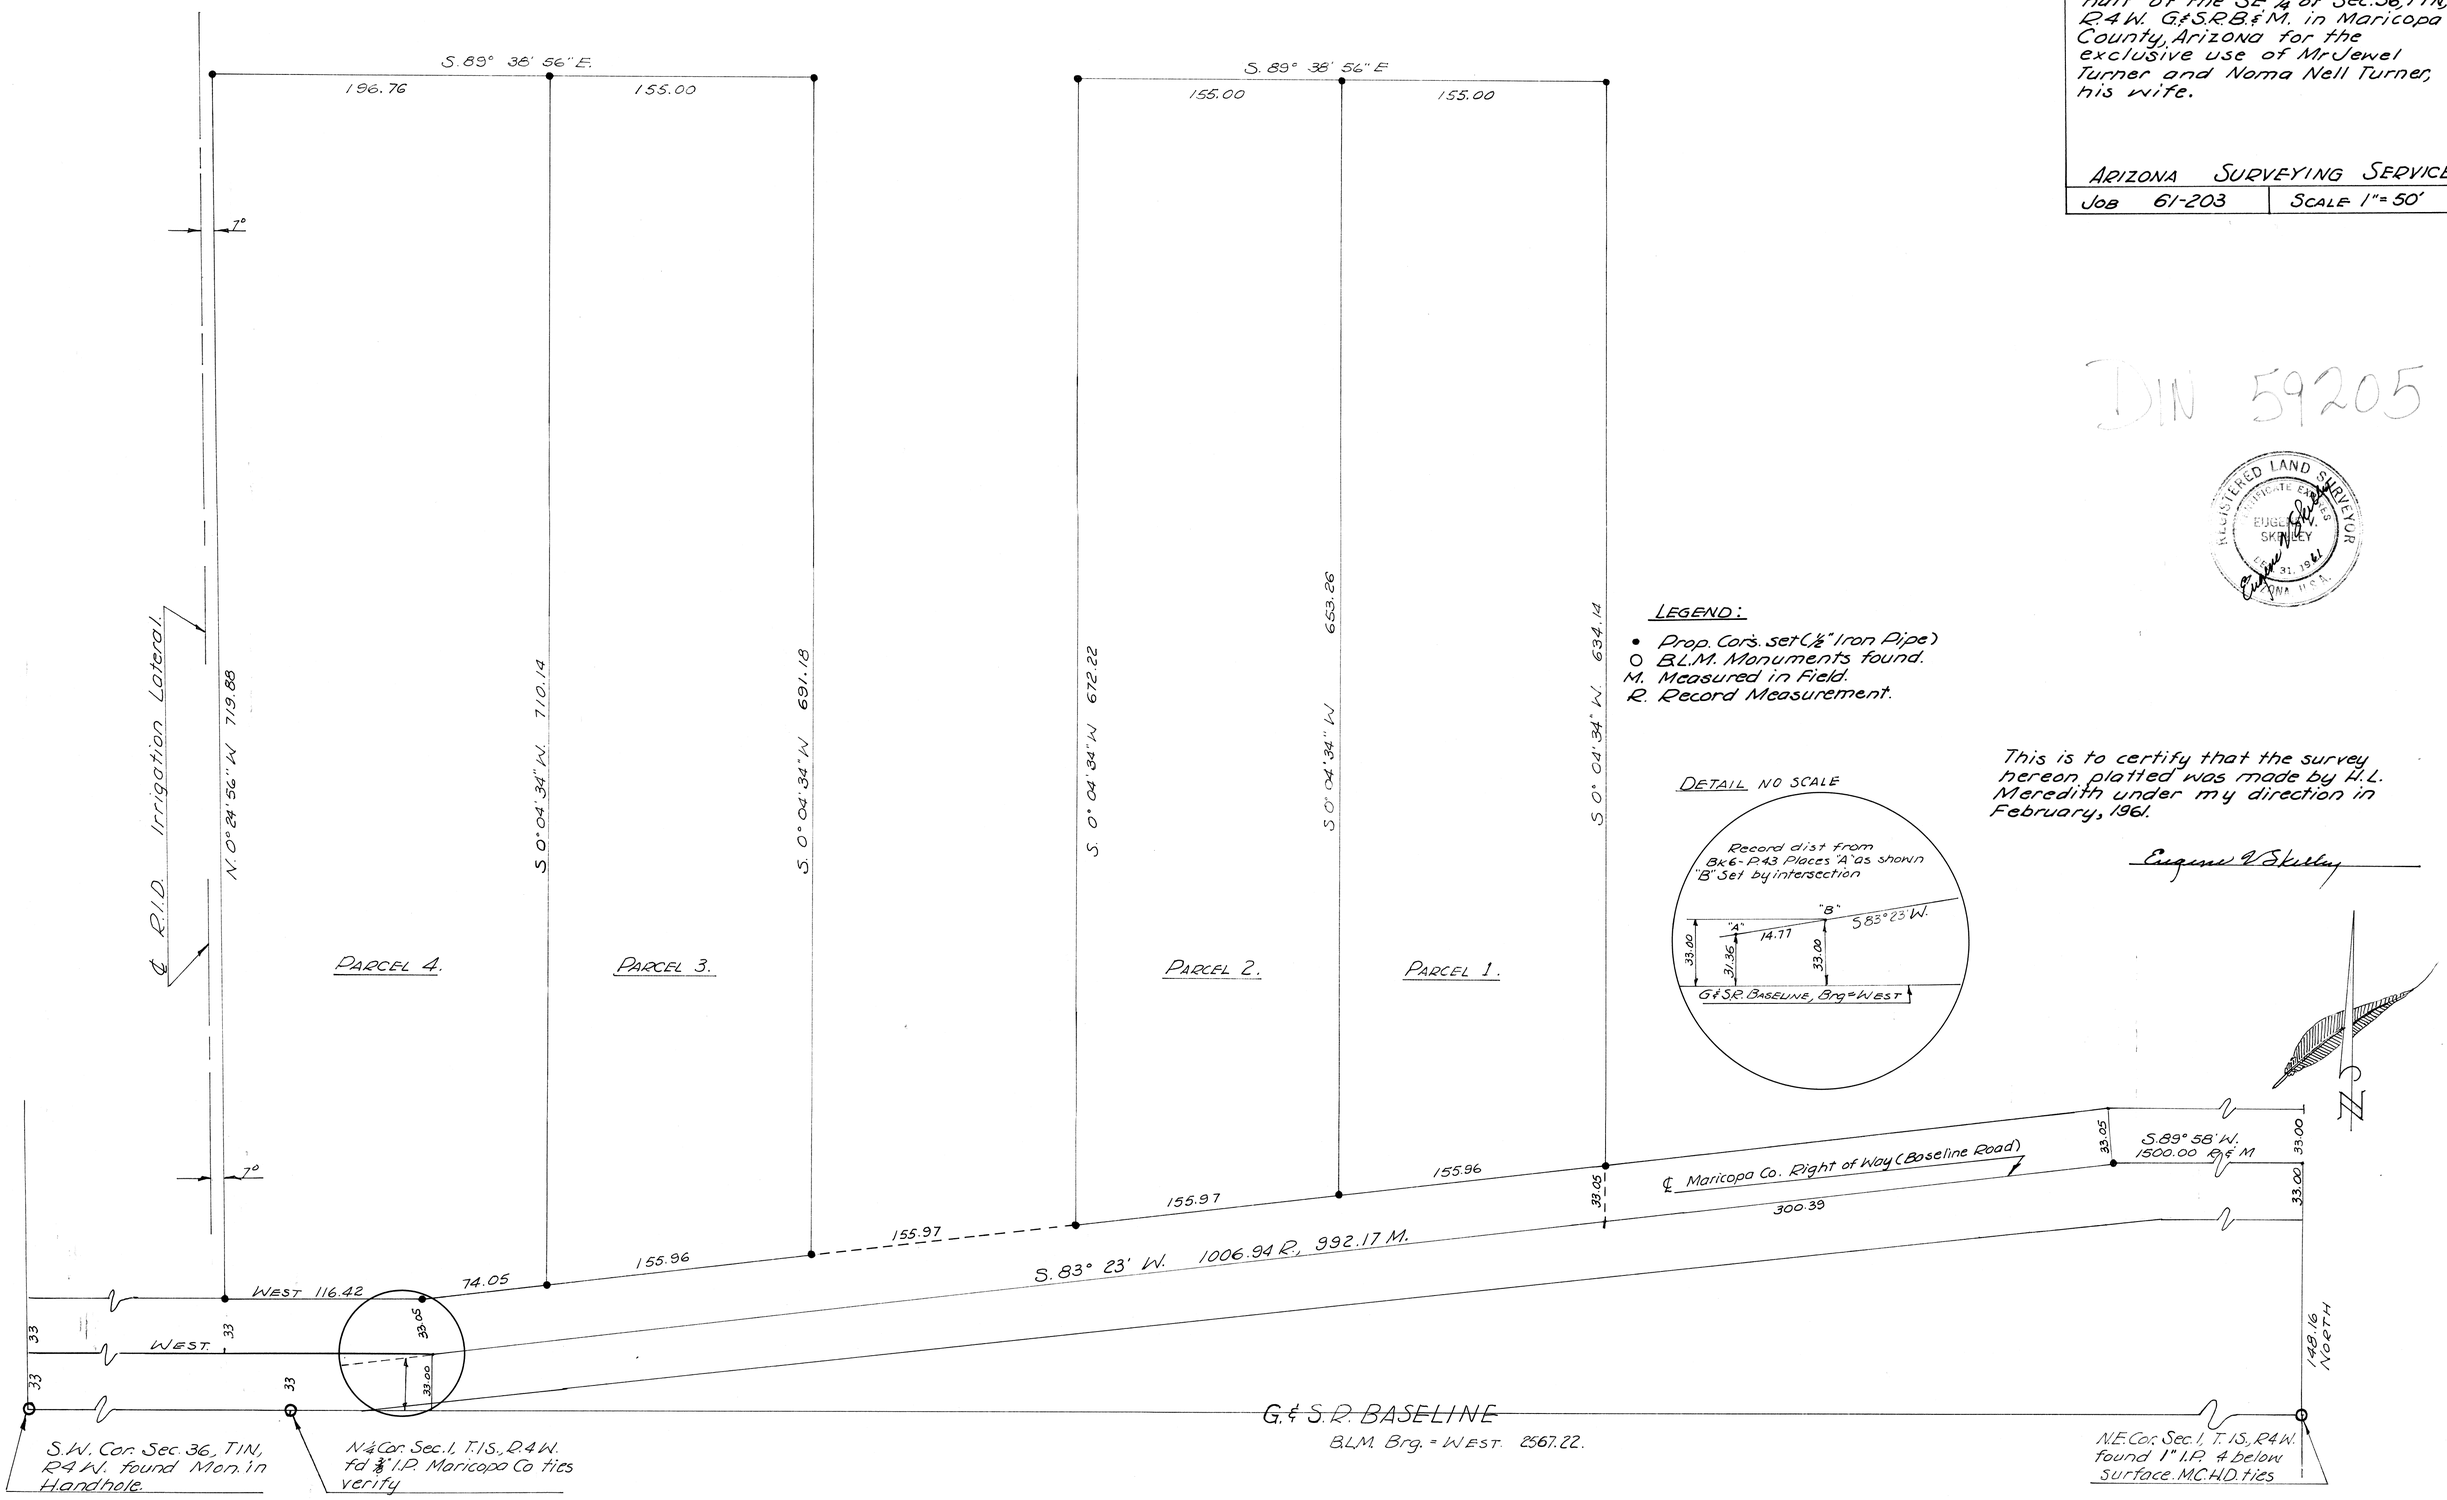

LEGEND:

- • Prop. Cor's. set (½" Iron Pipe)
- O B.L.M. Monuments found.
- M. Measured in Field.
- R. Record Measurement.

DETAIL NO SCALE

This is to certify that the survey hereon platted was made by H.L. Meredith under my direction in February, 1961.

Eugene V. Skelley

SEC 36, T1N - R4W