RECORD OF SURVEY

A SURVEY OF A PORTION OF THE EAST ½ OF SECTION 30, TOWNSHIP 3, NORTH, RANGE 4 EAST. OF THE GILA AND SALT RIVER, BASE AND MERIDIAN, COUNTY OF MARICOPA, STATE OF ARIZONA.

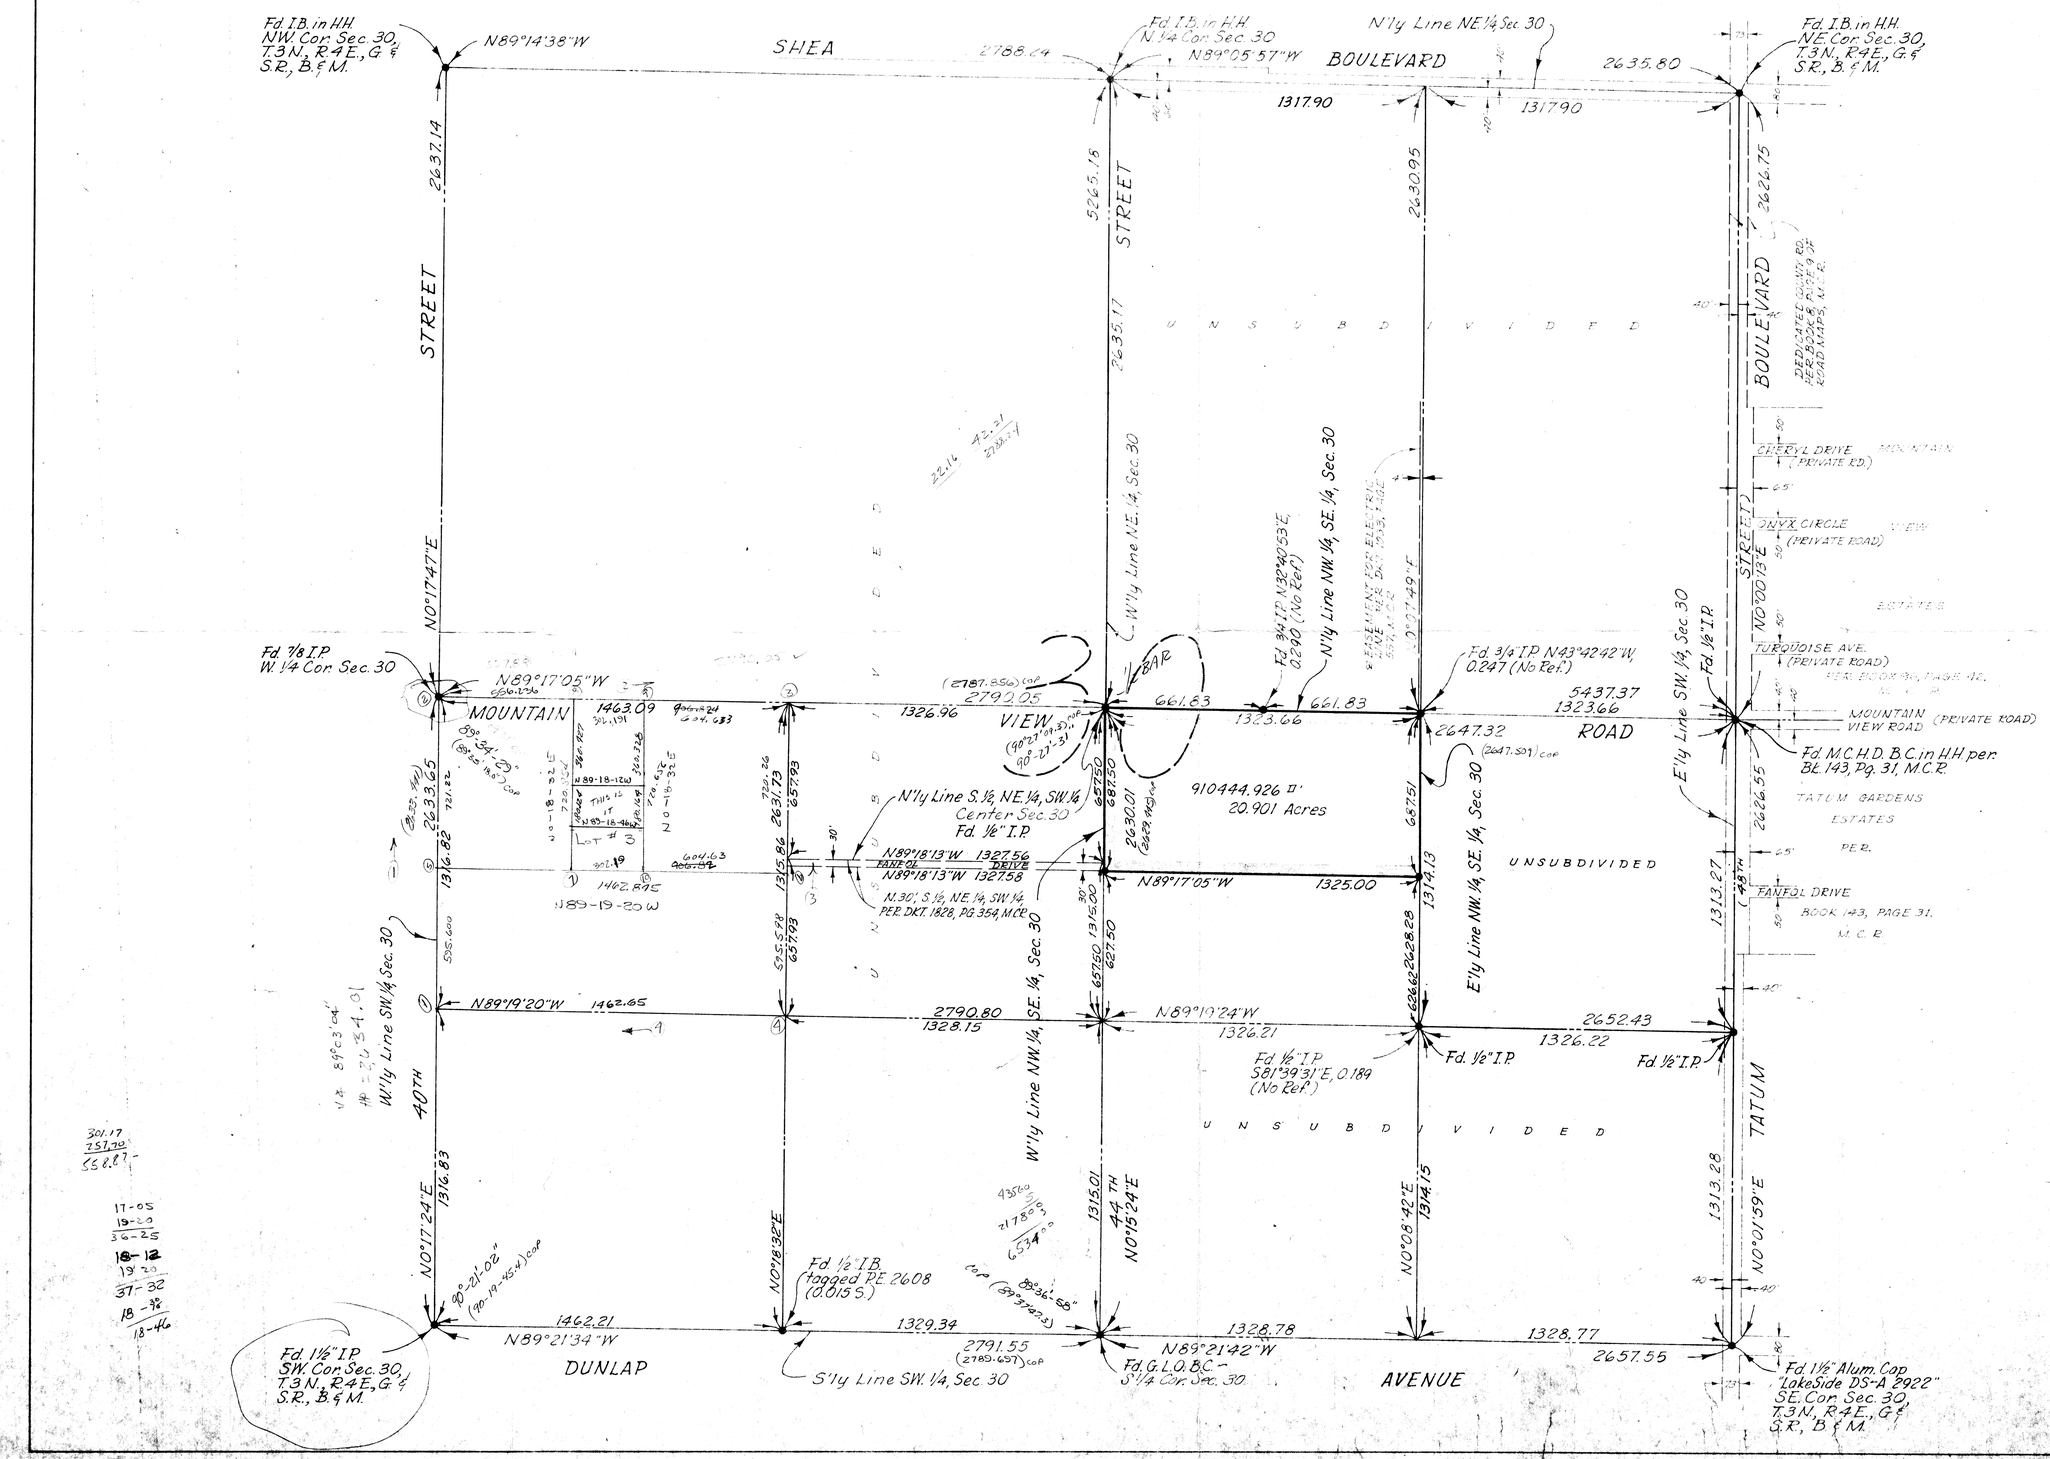

LEGEND:

- Section Lines
- Property Boundary
- Survey Monuments (Set ½" I.P. unless otherwise noted)
- Existing R/W, Encumbrances & Easements

ENGINEER'S CERTIFICATE:

I, William A. Lemme, hereby certify; that I am a Registered Civil Engineer in the State of Arizona; that this map, consisting of one sheet, correctly represents a survey made under my supervision during the month of December 1972; that the survey is true and complete as shown; that all monuments actually exist or will be set as shown; that their positions are correctly shown, and that the said monuments are sufficient to enable the survey to be retraced.

William A. Lemme 7-6-73
William A. Lemme - P.E. 8315 - Date

SCALE 1" = 300'

BASIS OF BEARINGS:

The bearing N0°00'13"E as shown on the centerline of Tatum Boulevard. (48th. st.) was taken as the basis of bearings for this map.

DIN 59206

BOUNDARY SURVEY MAP:

PREPARED FOR:
O'MALLEY DEVELOPMENT CO.
1800 North Central Avenue
Phoenix, Arizona - 85004
(602) 258-8411

PREPARED BY:
vtn arizona
ENGINEERS PLANNERS
3018 W. Fairmount Ave. Phoenix, Arizona (602) 267-9290

SQUAW PEAK INN — W.O. #315