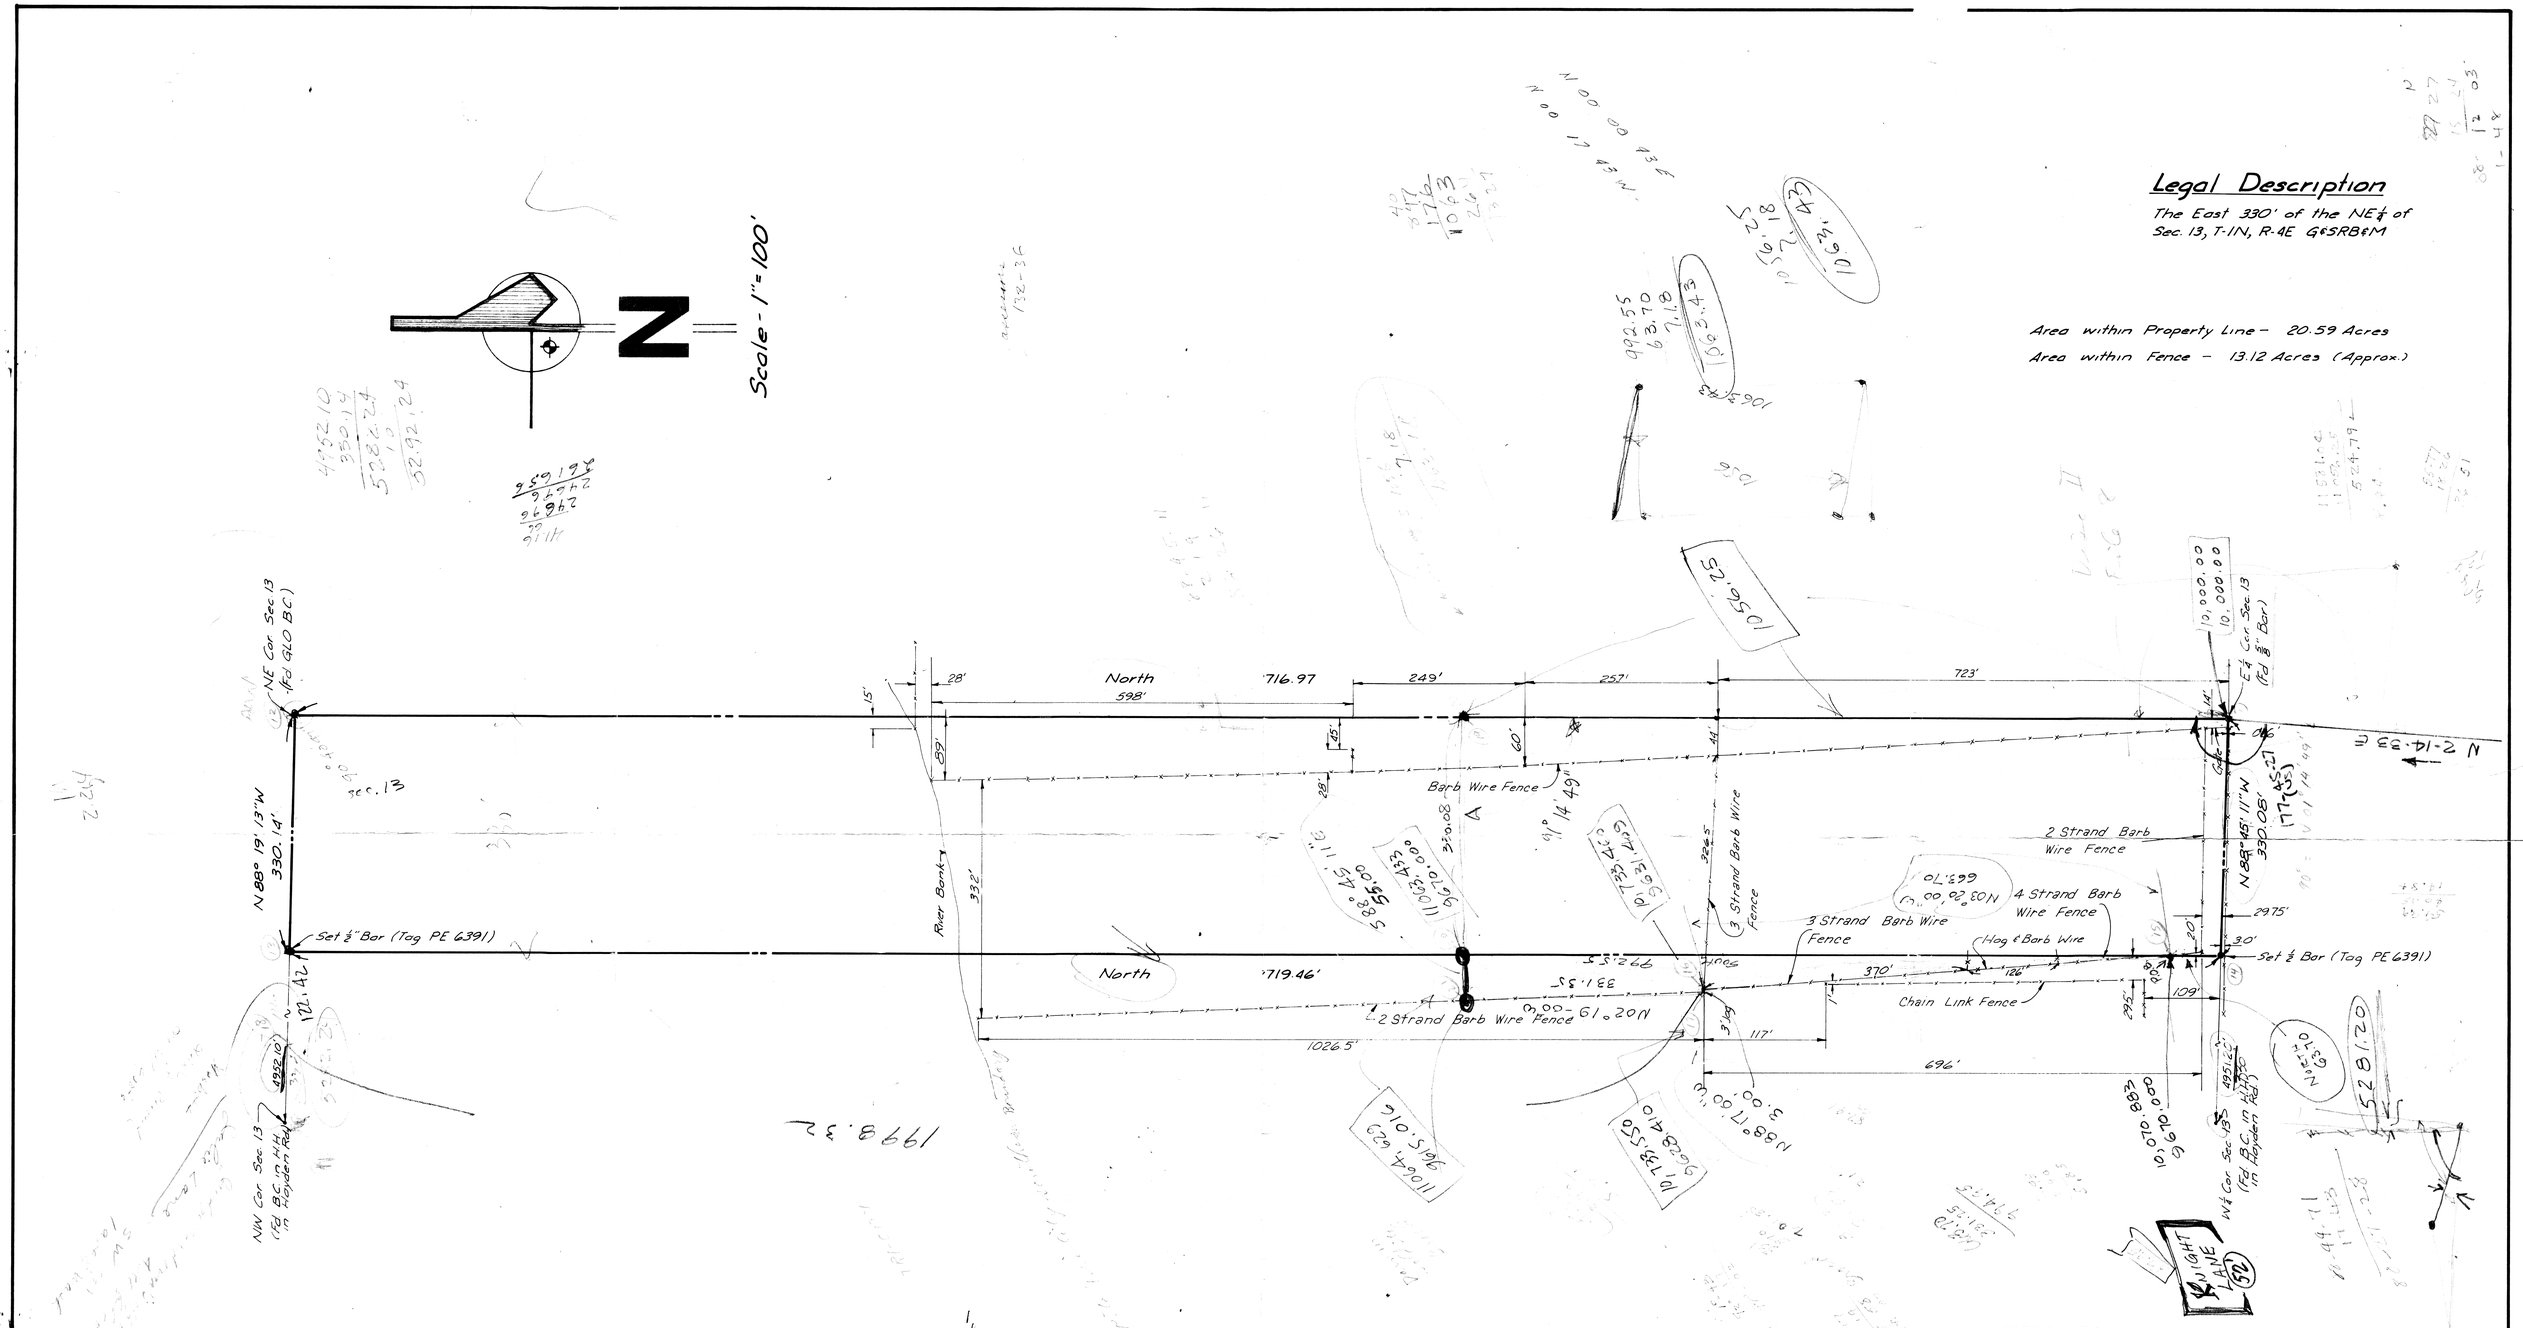

Legal Description

The East 330' of the NE¼ of Sec. 13, T-1N, R-4E G&SRB&M

Area within Property Line - 20.59 Acres

Area within Fence - 13.12 Acres (Approx.)

CERTIFICATE

I certify by my seal & signature hereon that the survey of the property herein shown was performed under my direction during the month of February 1973. All corners were found or set as shown.

DIN 59208-1

Ron Hardy

ASSOCIATED ENGINEERS Civil Consultants Phoenix Arizona	RESULTS OF SURVEY OF PT. of NE¼ SEC. 13, T-1N, R-4E G&SRB&M	REVISED: REVISED: REVISED: DATE:
	DRAWN BY: RSM CHK: SHEET 1 OF 1	JOB NO. 173-7

#878-1