REPORT OF SURVEY

OF

That Part of the N.E.¼ of Section 10, T.2 N., Range 1 West of the G.&S.R.B.&M. hereon shown.

FOR

ROACH and BAKER
7033 N. DYSART ROAD
GLENDALE, ARIZONA

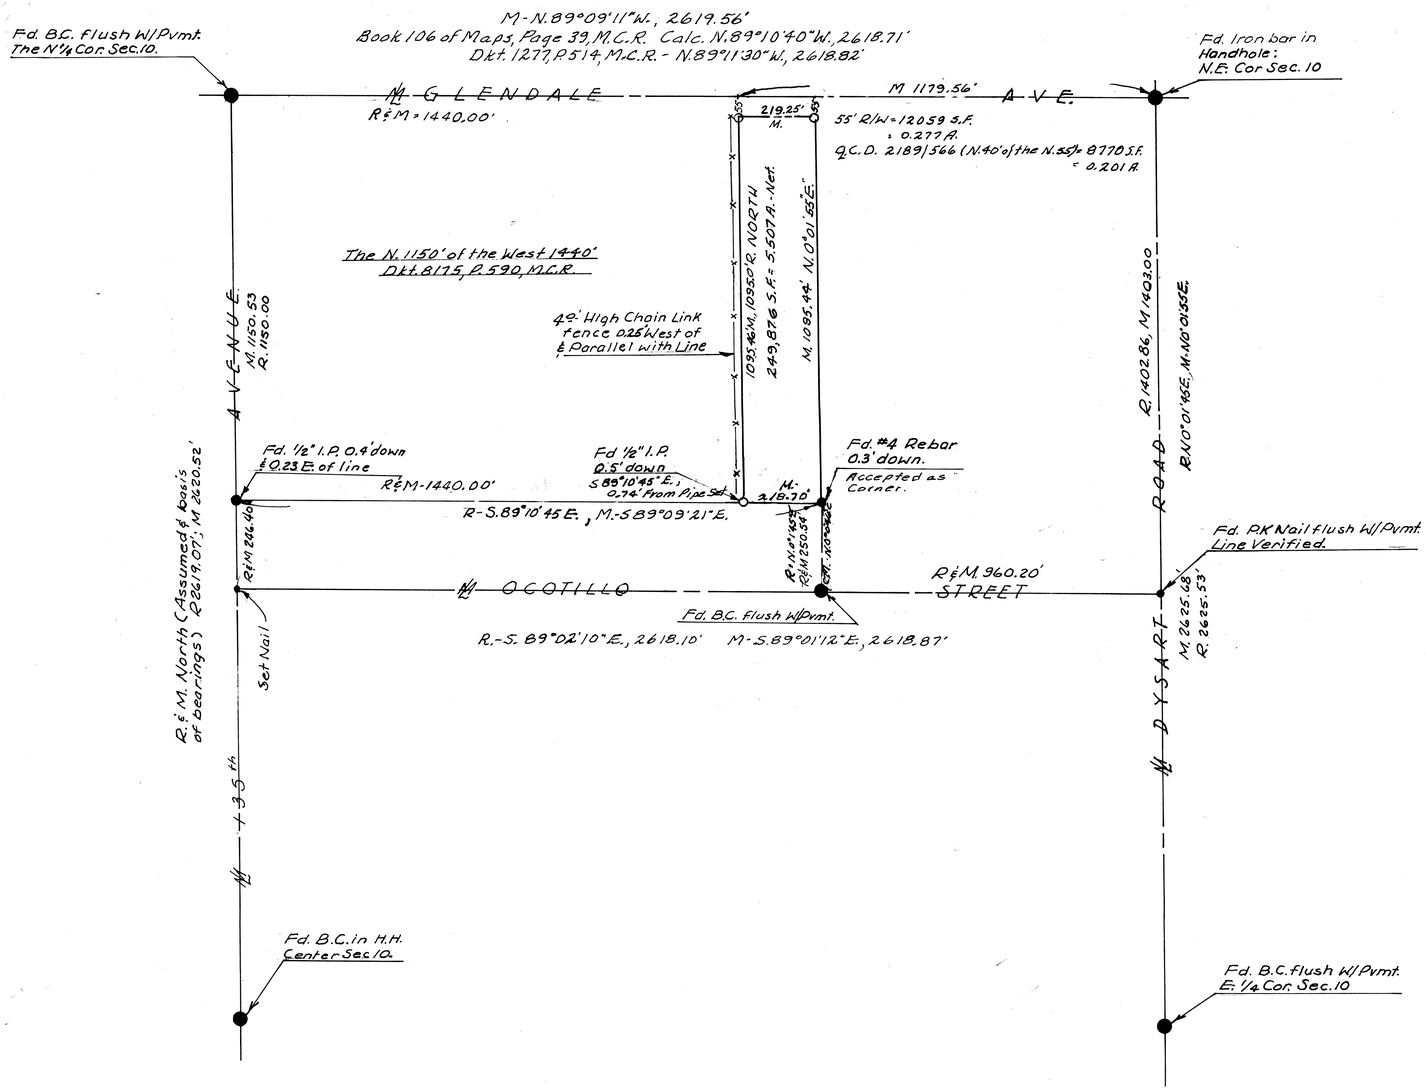

N

Scale: 1" = 200'

LEGEND

- = Asphaltic Concrete Paving
- = Monument Found
- = Iron Pipe or Iron Bar Found
- = 1/2" I.D. Iron Pipe Tagged L.S. 1681 Set This Survey
- R = M.C.R. and/or Description Furnished (BK 106 of Maps, P.39)
- CR = Calculated From R
- M = Measured In Field
- CM = Calculated From M
- = Power Pole
- = Telephone Pole
- = Power & Telephone Pole
- —S— = Sanitary Sewer Line
- —W— = Water Line
- —G— = Gas Line
- = Valve
- = Center line Drainage
- —T— = Underground Telephone Cable
- B.C. = Brass Cap
- H.H. = Handhole
- C.P. = Concrete Pipe
- = Water Meter
- = Sewer Cleanout
- = Elev to read
- = Underground Irrigation Sprinkler Head
- = Street Light Pole

DIN - 59214

Note: Revised 8/21/83 to make the West line of the parcel shown the East line of the parcel described in Dkt. 8175 on Page 590, M.C.R. Said instrument not being previously available and Senior to Dkt 13774, Pages 6, 7, 8 & 9, M.C.R.

Eugene V. Skelley, RLS 1681

CERTIFICATION: This will certify that the survey shown hereon was done under my supervision during the month of Jan. & Feb. 1983

Howard L. Meredith

REGISTERED LAND SURVEYOR CERTIFICATE NO. 1681 EUGENE V. SKELLEY ARIZONA, U.S.A.

REGISTERED LAND SURVEYOR CERTIFICATE NO. 9130 HOWARD L. MEREDITH 9/30/1985 DEC. 31, 1985 U.S.A.

Drawing No. L83-1898

, PHOENIX, ARIZONA
, PH: 840 1286, 242-3609

Rev - 7-9-83 to add data