A.D.O.T. Right-of-Way Division Map F-47, Maricopa Co.
Mesa-Desert Wells Highway dated 11-27-50.
Center of Sec. to E.1/4 Cor. = 2595.04'

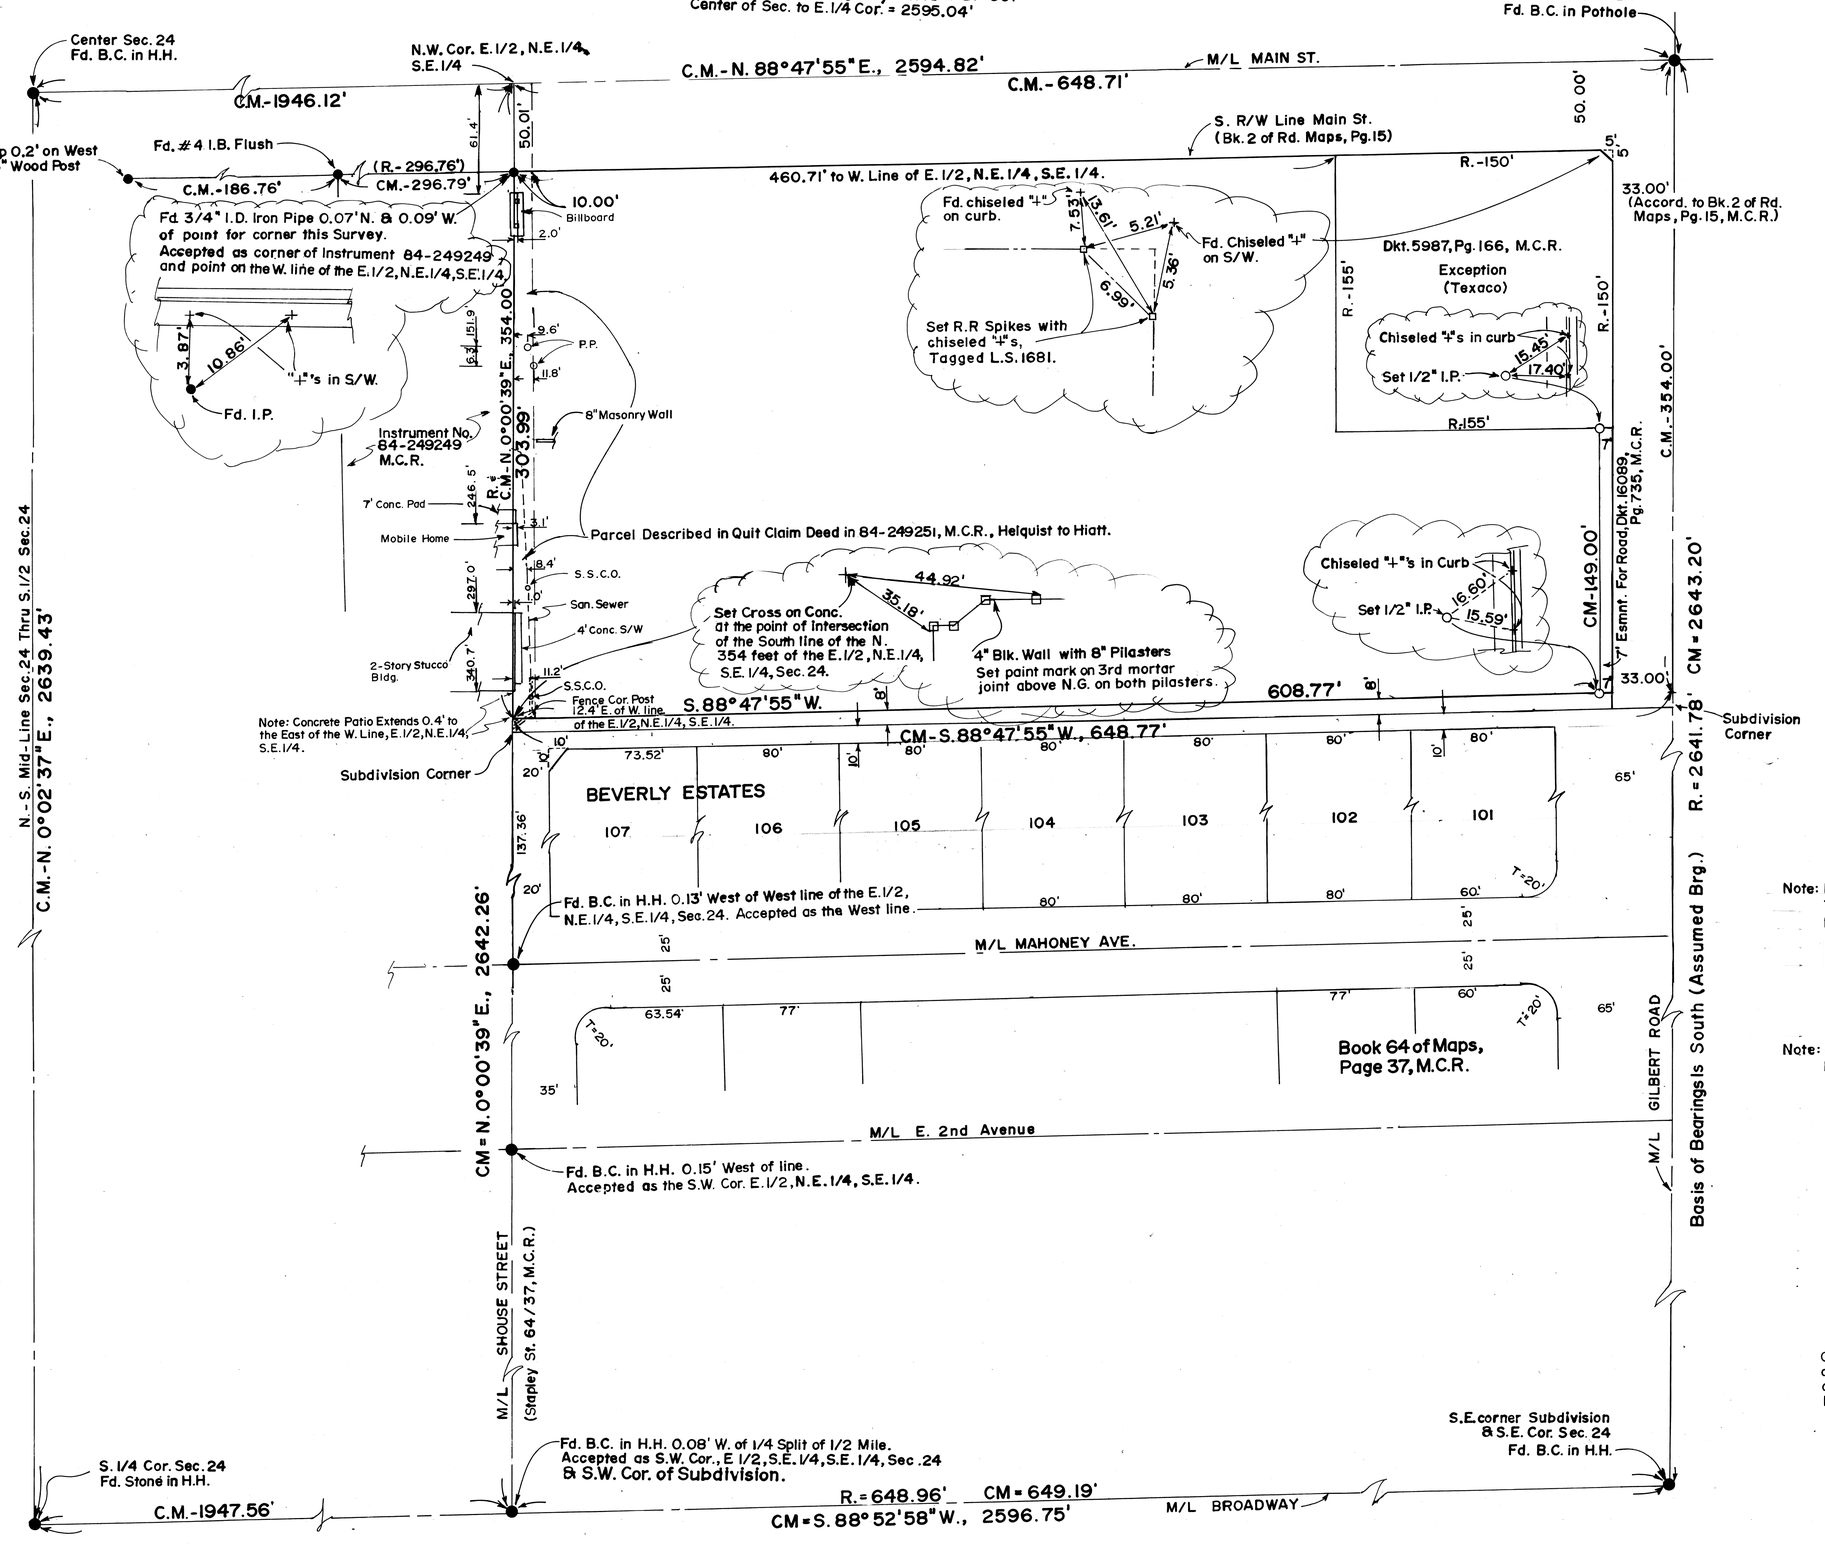

REPORT OF SURVEY

OF

The parcels of land described in Dkt.3725, Pg.525, Dkt.2112, Pg.408, Dkt.2112, Pg.409 & Parcel No.1, Dkt.14254, Pg.1457, M.C.R., and all lying within the North 362 feet of the E.1/2, N.E.1/4, S.E.1/4, Sec.24, T.1N., R.5E., G.&S.R.B.&M., M.C., A.

FOR

Rose M. Moses Villone
624 N. Macdonald
Mesa, Arizona 85201

N

Scale: 1" = 40'

LEGEND

- ● = Monument Found
- ● = Iron Pipe or Iron Bar Found
- ○ = 1/2" I.D. Iron Pipe Tagged L.S. 1681 Set This Survey
- R = M.C.R. Records
- CR = Calculated From R
- M = Measured In Field
- CM = Calculated From M
- = Wire or Wood Fence
- = Chain Link Fence
- = Block or Stone Wall
- B.C. in H.H. = Brass Cap in Handhole

Note: No title report was furnished on any of this parcel other than U.S. Life Title Condition of Title #198340 covering the West 10 feet thereof. Extensive efforts have been made to obtain pertinent data, but no responsibility is accepted for easements or right-of-way not shown hereon.

Note: An existing Easement to S.R.V.W.U.A. around their structure on the Northeast corner of Texaco is not shown or staked.

59215-1

CERTIFICATION: This will certify that the survey shown hereon was done under my supervision during the months of Feb. and March, 1986 and meet the existing requirements for accuracy to the best of my knowledge and belief.

REGISTERED LAND SURVEYOR CERTIFICATE NO. 4202 EUGENE V. SHELLEY ARIZONA U.S.A.

ARIZONA SURVEYING SERVICE
2802 W. SOLANO DR.N., PHOENIX, ARIZONA
Drawing No. 86-L-2901 , PH: 246-4101