REPORT OF SURVEY

OF

THAT PORTION OF SECTION 34, T.6N., R.4E.
G&S.R.B.&M., MAR. CO. ARIZ. SHOWN HEREON

FOR

THE HUDSON FAMILY TRUST

7350 E Stetson Dr.
Scottsdale, Arizona.

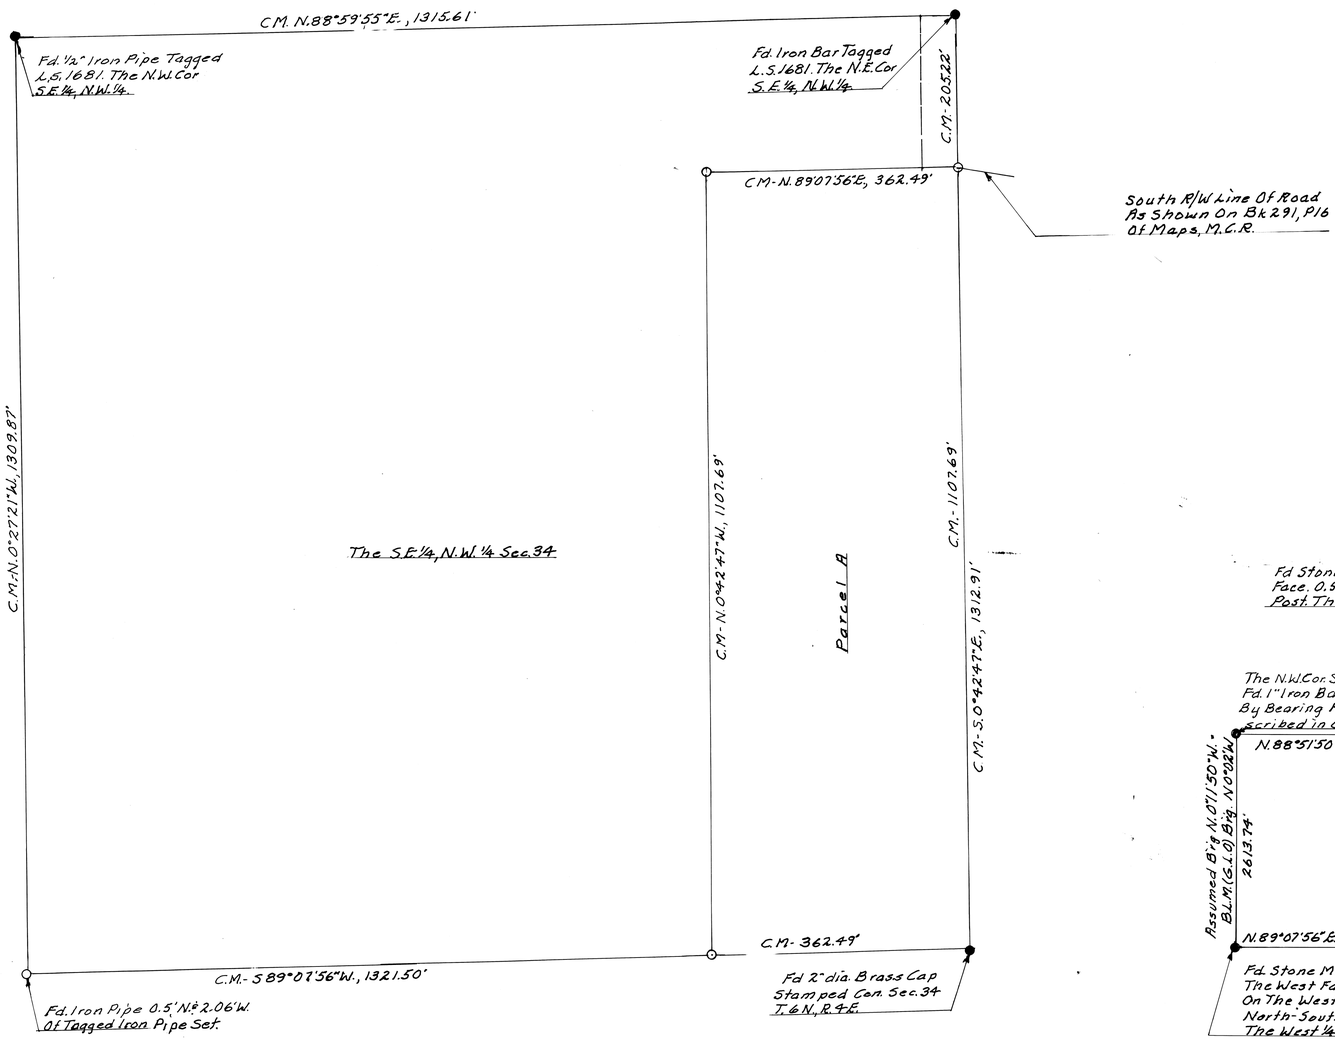

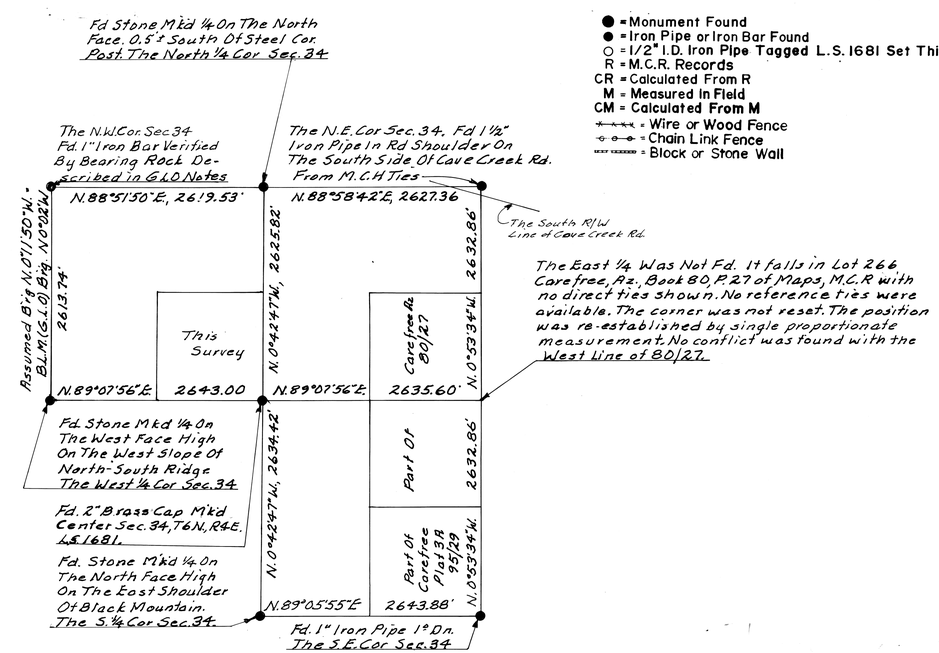

LEGEND

- ● = Monument Found
- ● = Iron Pipe or Iron Bar Found
- ○ = 1/2" I.D. Iron Pipe Tagged L.S. 16811 Set This Survey
- R = M.C.R. Records
- CR = Calculated From R
- M = Measured In Field
- CM = Calculated From M
- = Wire or Wood Fence
- = Chain Link Fence
- = Block or Stone Wall

N

Scale: 1" = 100'

CERTIFICATION: This will certify that the survey shown hereon was done under my supervision during the month of Oct 1988 & that the boundary of Sec 34 shown hereon was done during Dec. 1965 & Jan. 1966. This Survey meet directional/distance accuracy of 1:75[illegible]

By [signature]

REGISTERED LAND SURVEYOR CERTIFICATE NO. 16811 EUGENE V. SKELLEY ARIZONA U.S.A.

din # 59224-1

ARIZONA SURVEYING SERVICE
2802 W. SOLANO DR.N., PHOENIX, ARIZONA
Drawing No. 88-L-9918 Phone: 242-3609