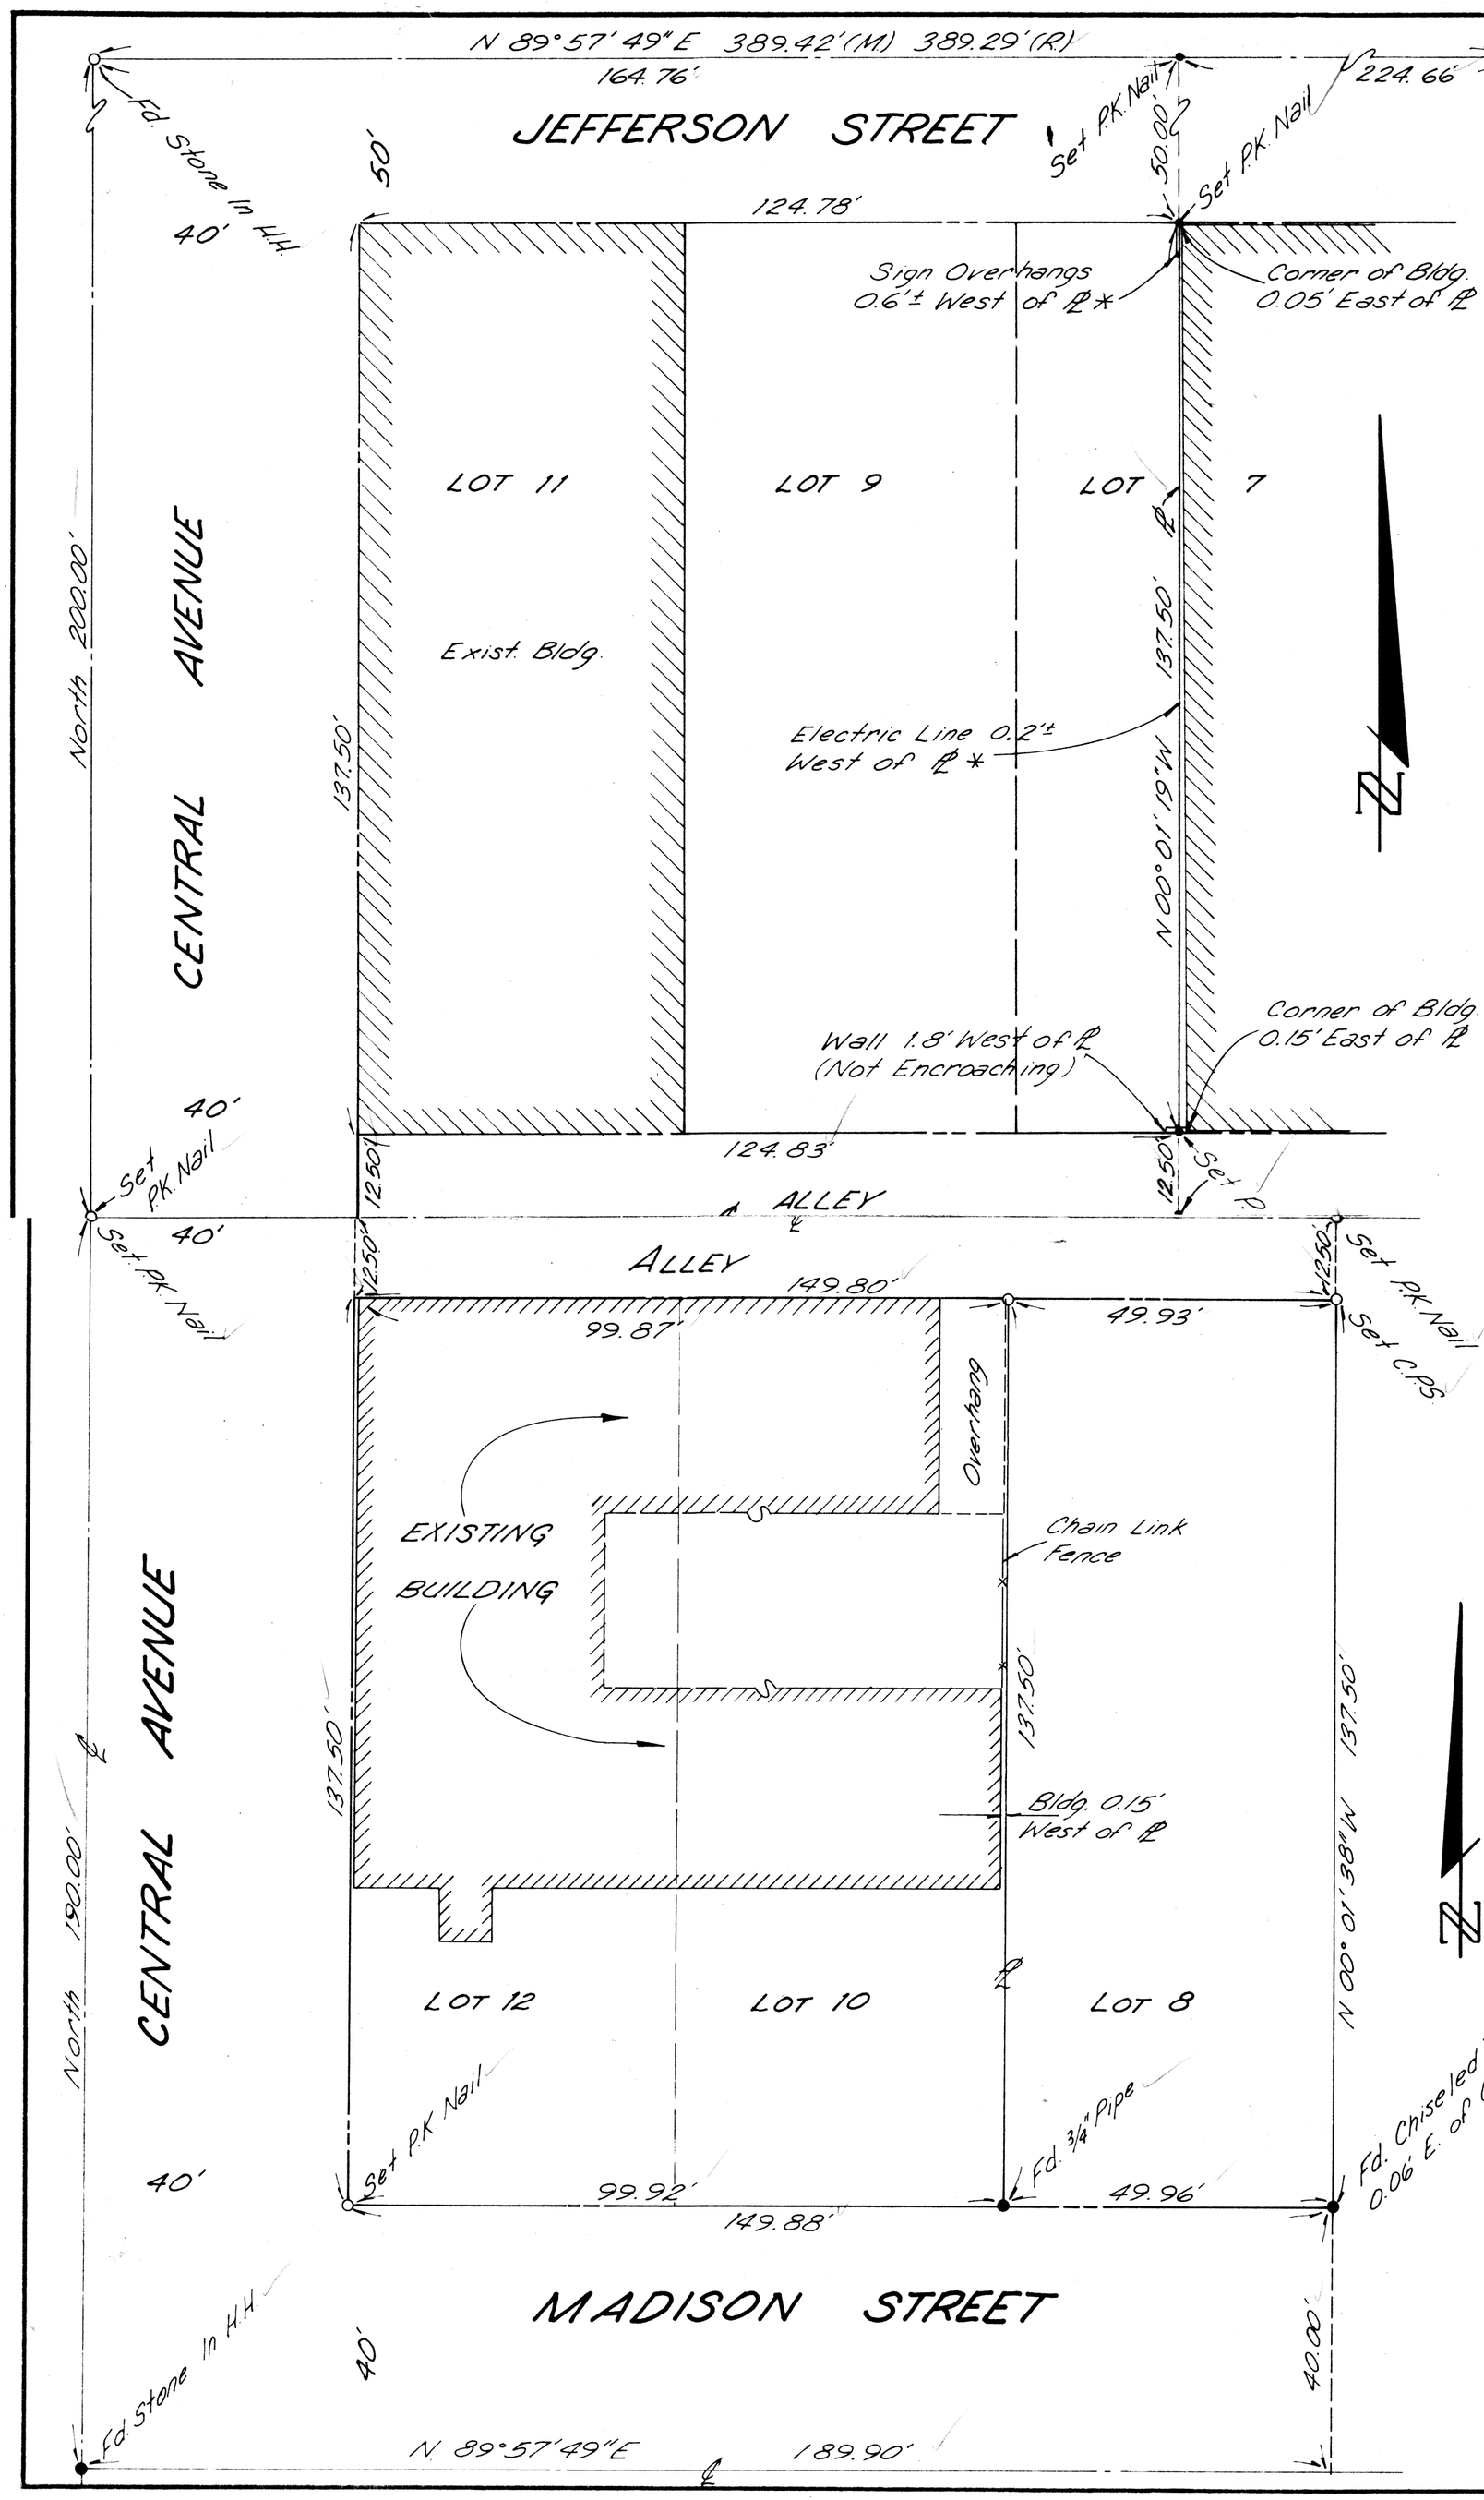

LEGAL DESCRIPTION

W ½ Lot 7, Lot 9, Lot 11
Block 35, Phoenix Townsite
Per M.C.R. 2-51.

CERTIFICATE

I Hereby Certify By My Seal And Signature Hereon That The Survey Of The Property Hereon Shown Was Performed Under My Direction During The Month Of August, 1978.
Encroachments Noted Thus *

8-16-78

RESULTS OF SURVEY S.E. Cor. Central Ave. & Jefferson St.		
	SCALE 1"-20'	DRAWN BY A. Hauer APPROVED BY
TITLE PELOQUIN DEVELOPMENT CO.		
DATE 8-16-78	DRAWING NUMBER 878-6	ASSOCIATED ENGINEERS Civil Consultants Phoenix Arizona

Lot 8, Lot 10, Lot 12 Block 35, Phoenix Townsite
Bk. 2, Pg. 51 M.C.R.

CERTIFICATION

I Hereby Certify By My Seal And Signature Hereon, That The Survey of The Property Hereon Shown Was Performed Under My Direction During The Month of August, 1978.

DIN 59227

RESULTS OF SURVEY N.E. Corner Central Ave. & Madison St.		
	SCALE 1"-20'	DRAWN BY A. Hauer APPROVED BY
TITLE PELOQUIN DEVELOPMENT CO.		
DATE 8-22-78	DRAWING NUMBER 878-8	ASSOCIATED ENGINEERS Civil Consultants Phoenix Arizona