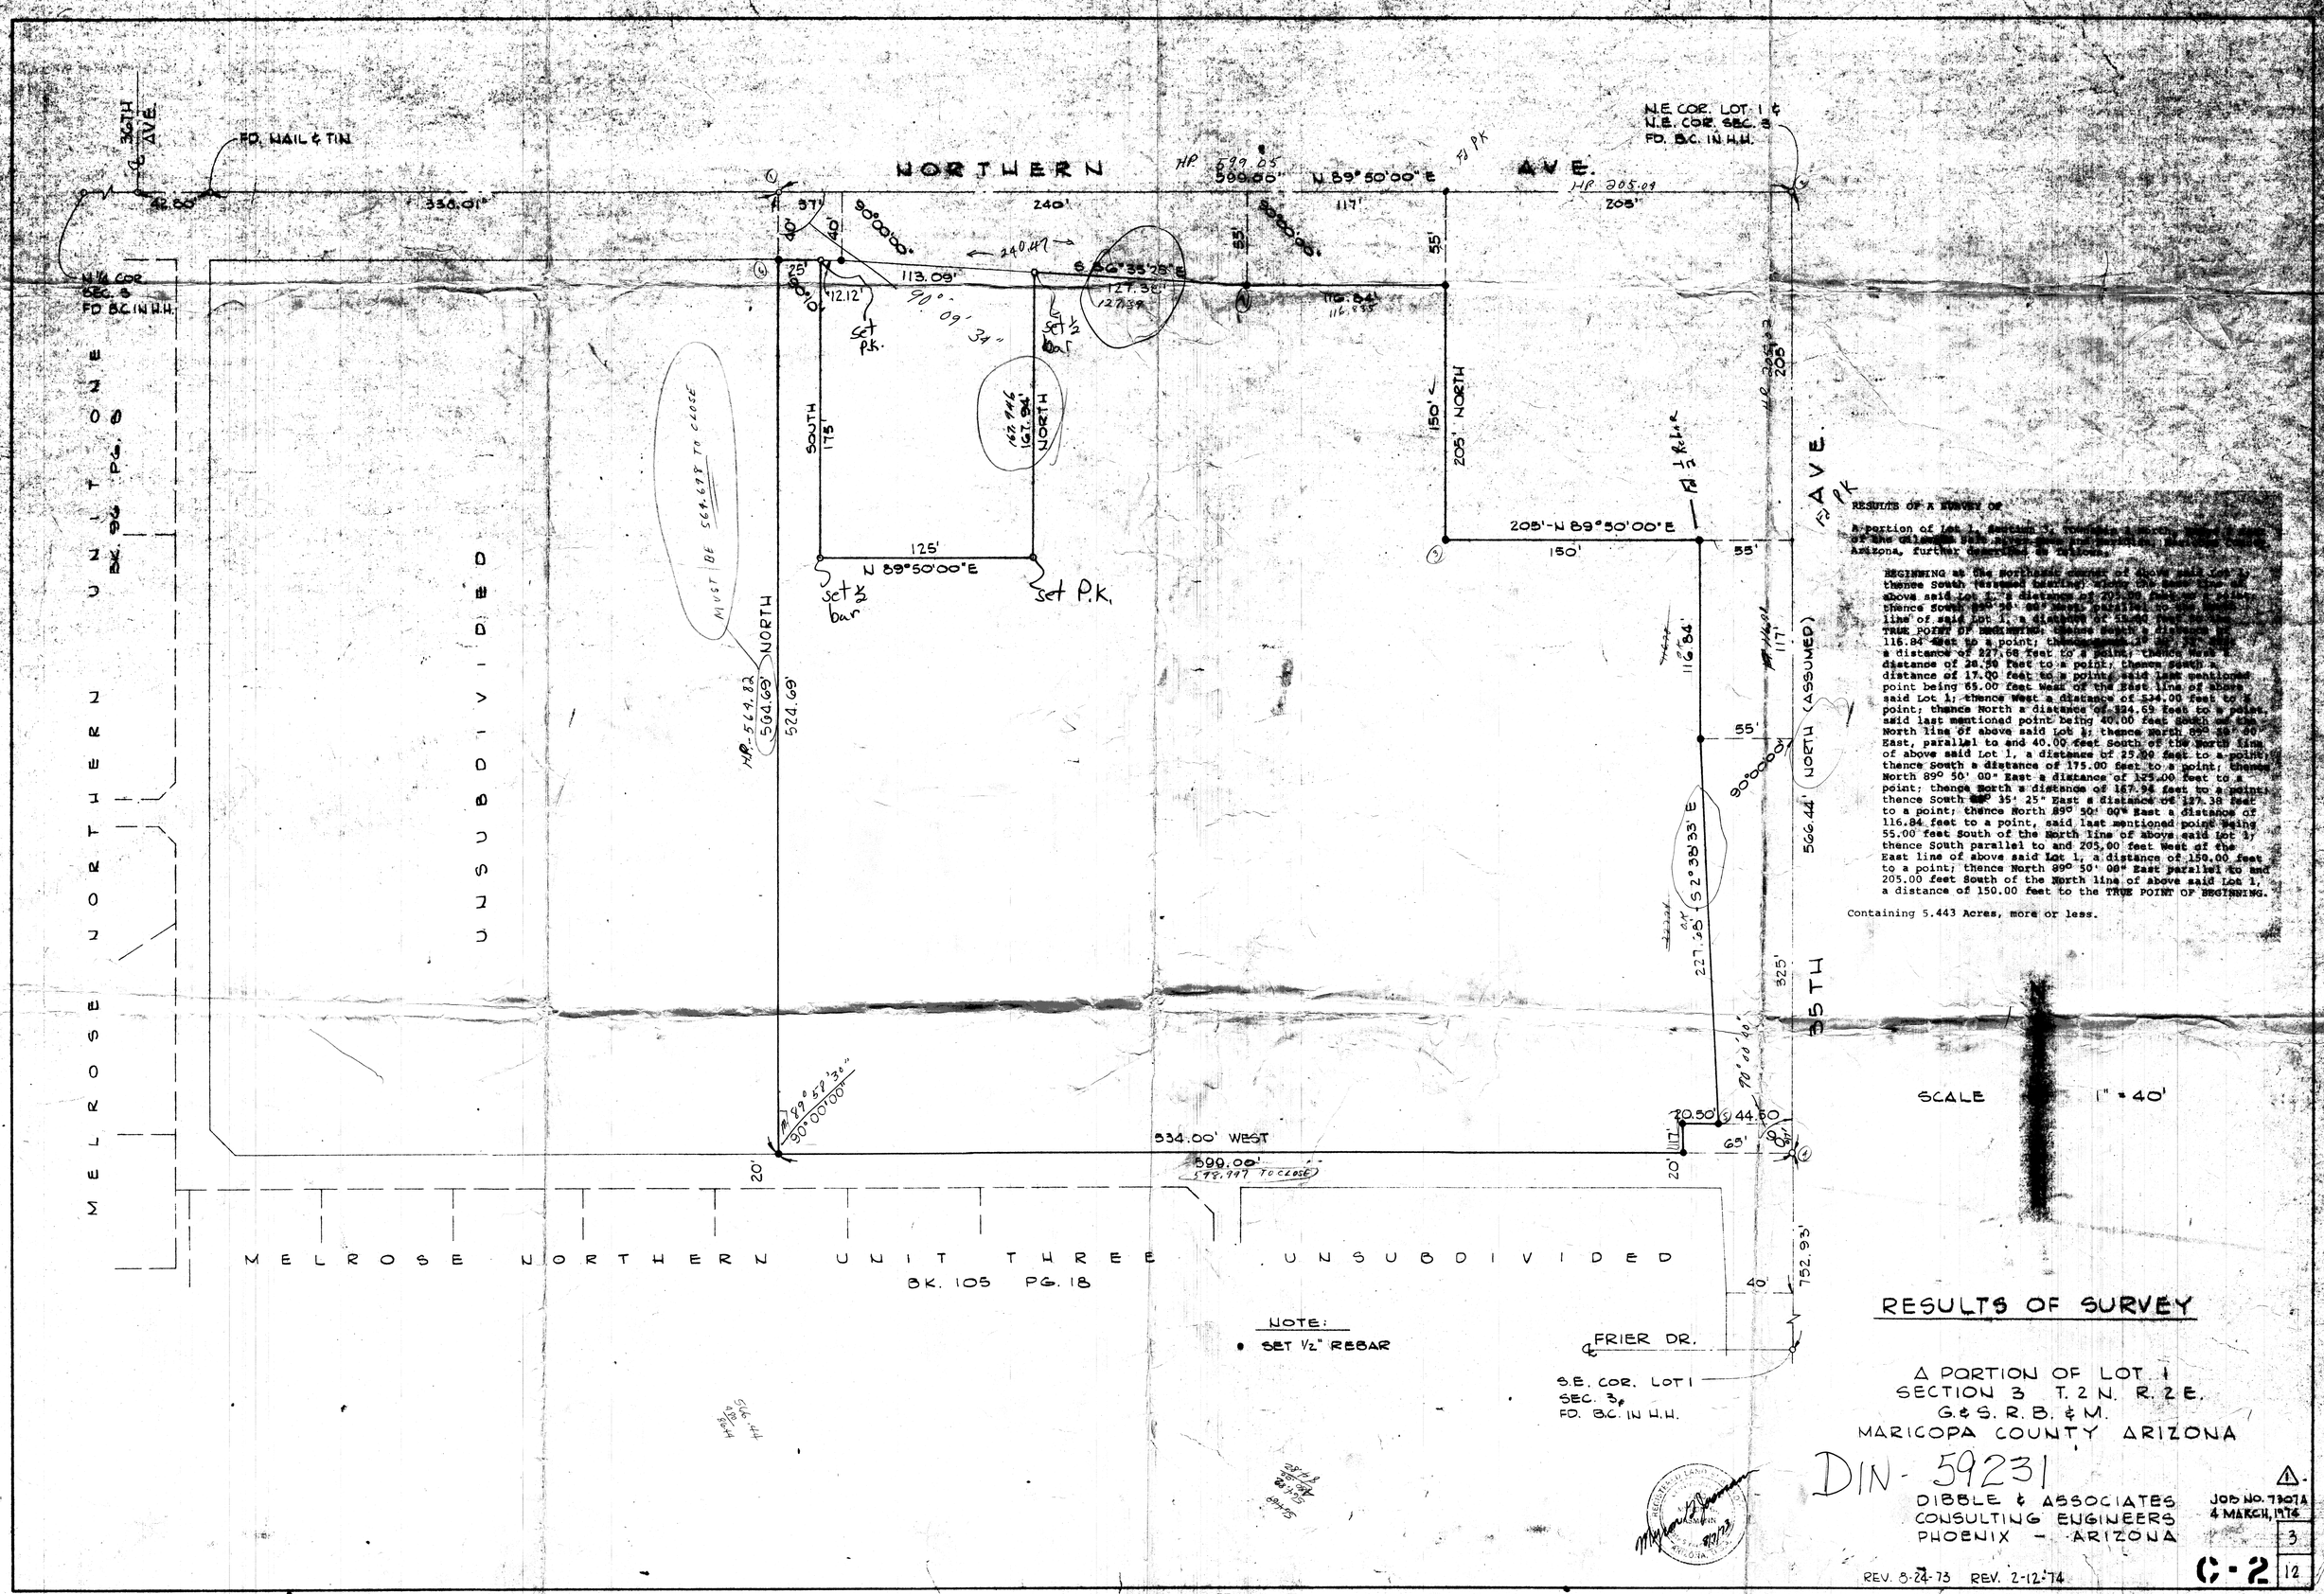

RESULTS OF A SURVEY OF

A portion of Lot 1, Section 3, Township 2 North, [illegible] of the Gilaspin Salt River Base and Meridian, Maricopa County, Arizona, further described as follows:

BEGINNING at the northeast corner of above said Lot 1; thence South (assumed bearing) along the East line of above said Lot 1, a distance of 205.00 feet to a point; thence South 89° 50' 00" West, parallel to the North line of said Lot 1, a distance of 55.00 feet to the TRUE POINT OF BEGINNING; thence South a distance of 116.84 feet to a point; thence South 2° 38' 33" East a distance of 227.68 feet to a point; thence West a distance of 20.50 feet to a point; thence South a distance of 17.00 feet to a point, said last mentioned point being 65.00 feet West of the East line of above said Lot 1; thence West a distance of 534.00 feet to a point; thence North a distance of 524.69 feet to a point, said last mentioned point being 40.00 feet South of the North line of above said Lot 1; thence North 89° 50' 00" East, parallel to and 40.00 feet South of the North line of above said Lot 1, a distance of 25.00 feet to a point; thence South a distance of 175.00 feet to a point; thence North 89° 50' 00" East a distance of 125.00 feet to a point; thence North a distance of 167.94 feet to a point; thence South 86° 35' 25" East a distance of 127.38 feet to a point; thence North 89° 50' 00" East a distance of 116.84 feet to a point, said last mentioned point being 55.00 feet South of the North line of above said Lot 1; thence South parallel to and 205.00 feet West of the East line of above said Lot 1, a distance of 150.00 feet to a point; thence North 89° 50' 00" East parallel to and 205.00 feet South of the North line of above said Lot 1, a distance of 150.00 feet to the TRUE POINT OF BEGINNING.

Containing 5.443 Acres, more or less.

RESULTS OF SURVEY

A PORTION OF LOT 1
SECTION 3 T. 2 N. R. 2 E.
G. & S. R. B. & M.
MARICOPA COUNTY ARIZONA

DIN - 59231

DIBBLE & ASSOCIATES
CONSULTING ENGINEERS
PHOENIX - ARIZONA

JOB NO. 7307A
4 MARCH, 1974

REV. 8-24-73 REV. 2-12-74

C-2

3
12