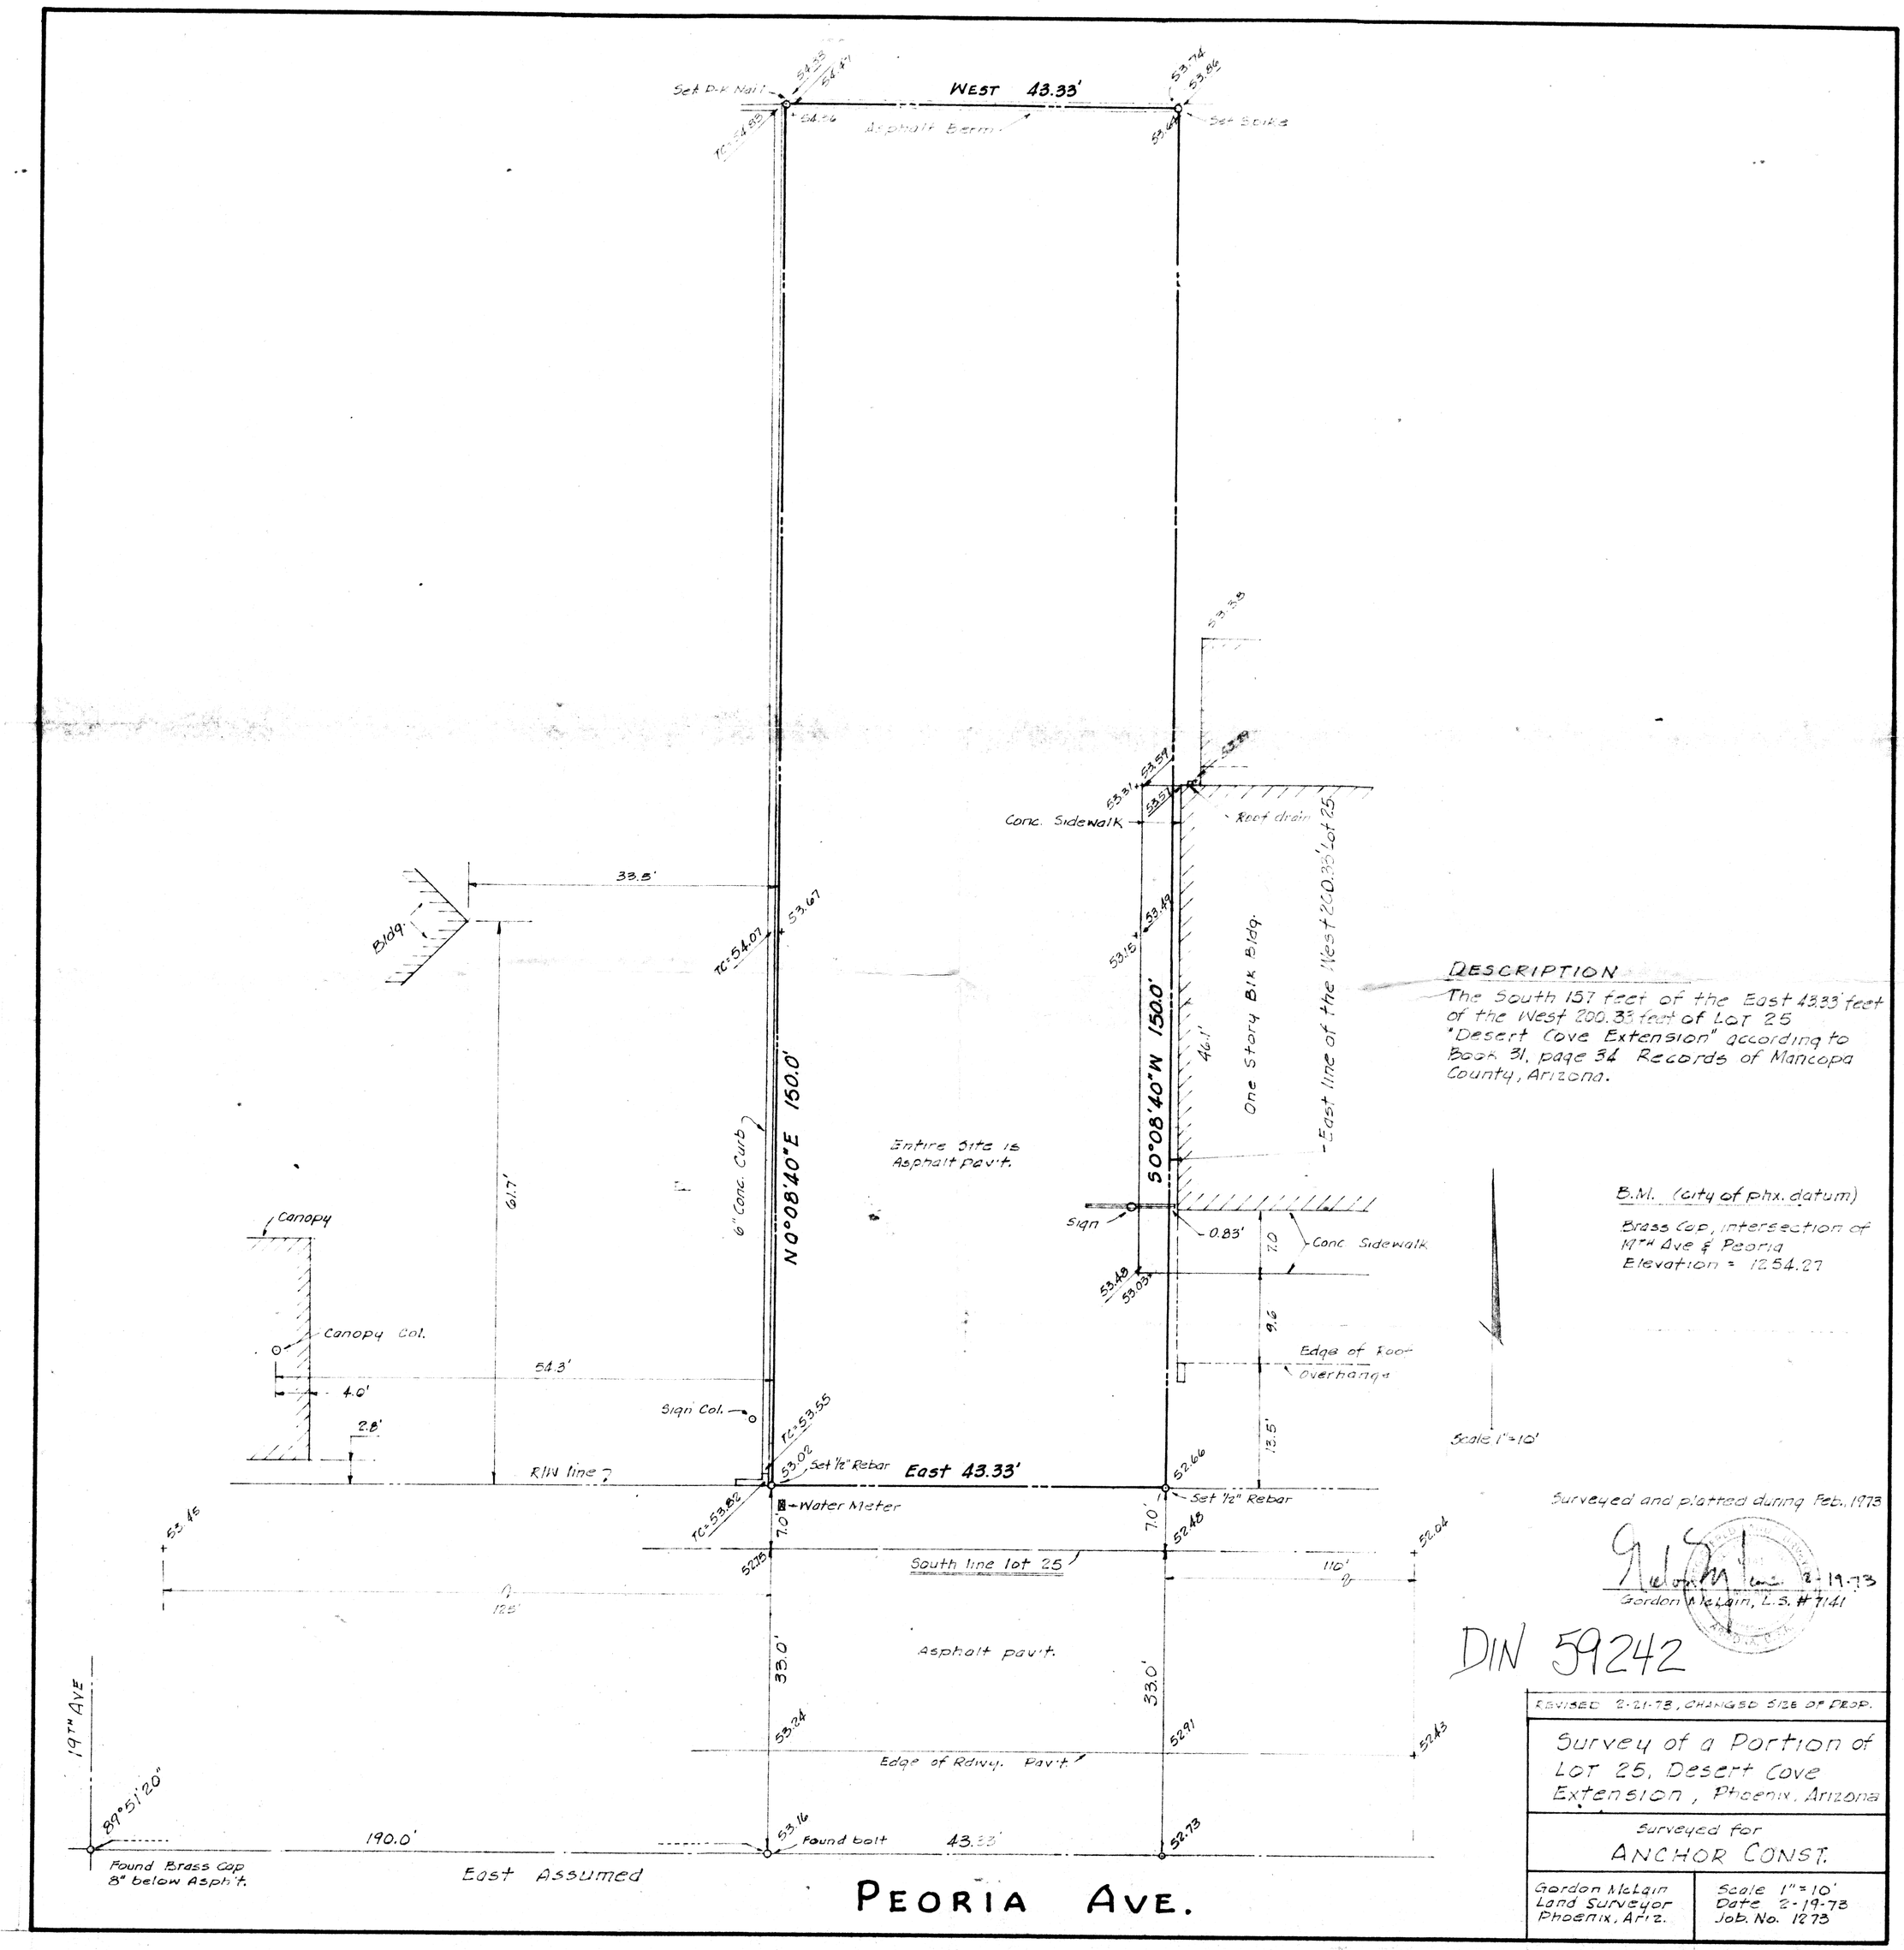

DESCRIPTION

The South 157 feet of the East 43.33' feet of the West 200.33 feet of Lot 25 "Desert Cove Extension" according to Book 31, page 34 Records of Maricopa County, Arizona.

B.M. (city of phx. datum)

Brass Cap, intersection of 19TH Ave & Peoria
Elevation = 1254.27

Surveyed and plotted during Feb., 1973

2-19-73
Gordon McLain, L.S. #7141

DIN 59242

REVISED 2-21-73, CHANGED SIZE OF PROP.

Survey of a Portion of Lot 25, Desert Cove Extension, Phoenix, Arizona

Surveyed for
ANCHOR CONST.

Gordon McLain
Land Surveyor
Phoenix, Ariz.

Scale 1"=10'
Date 2-19-73
Job. No. 1273