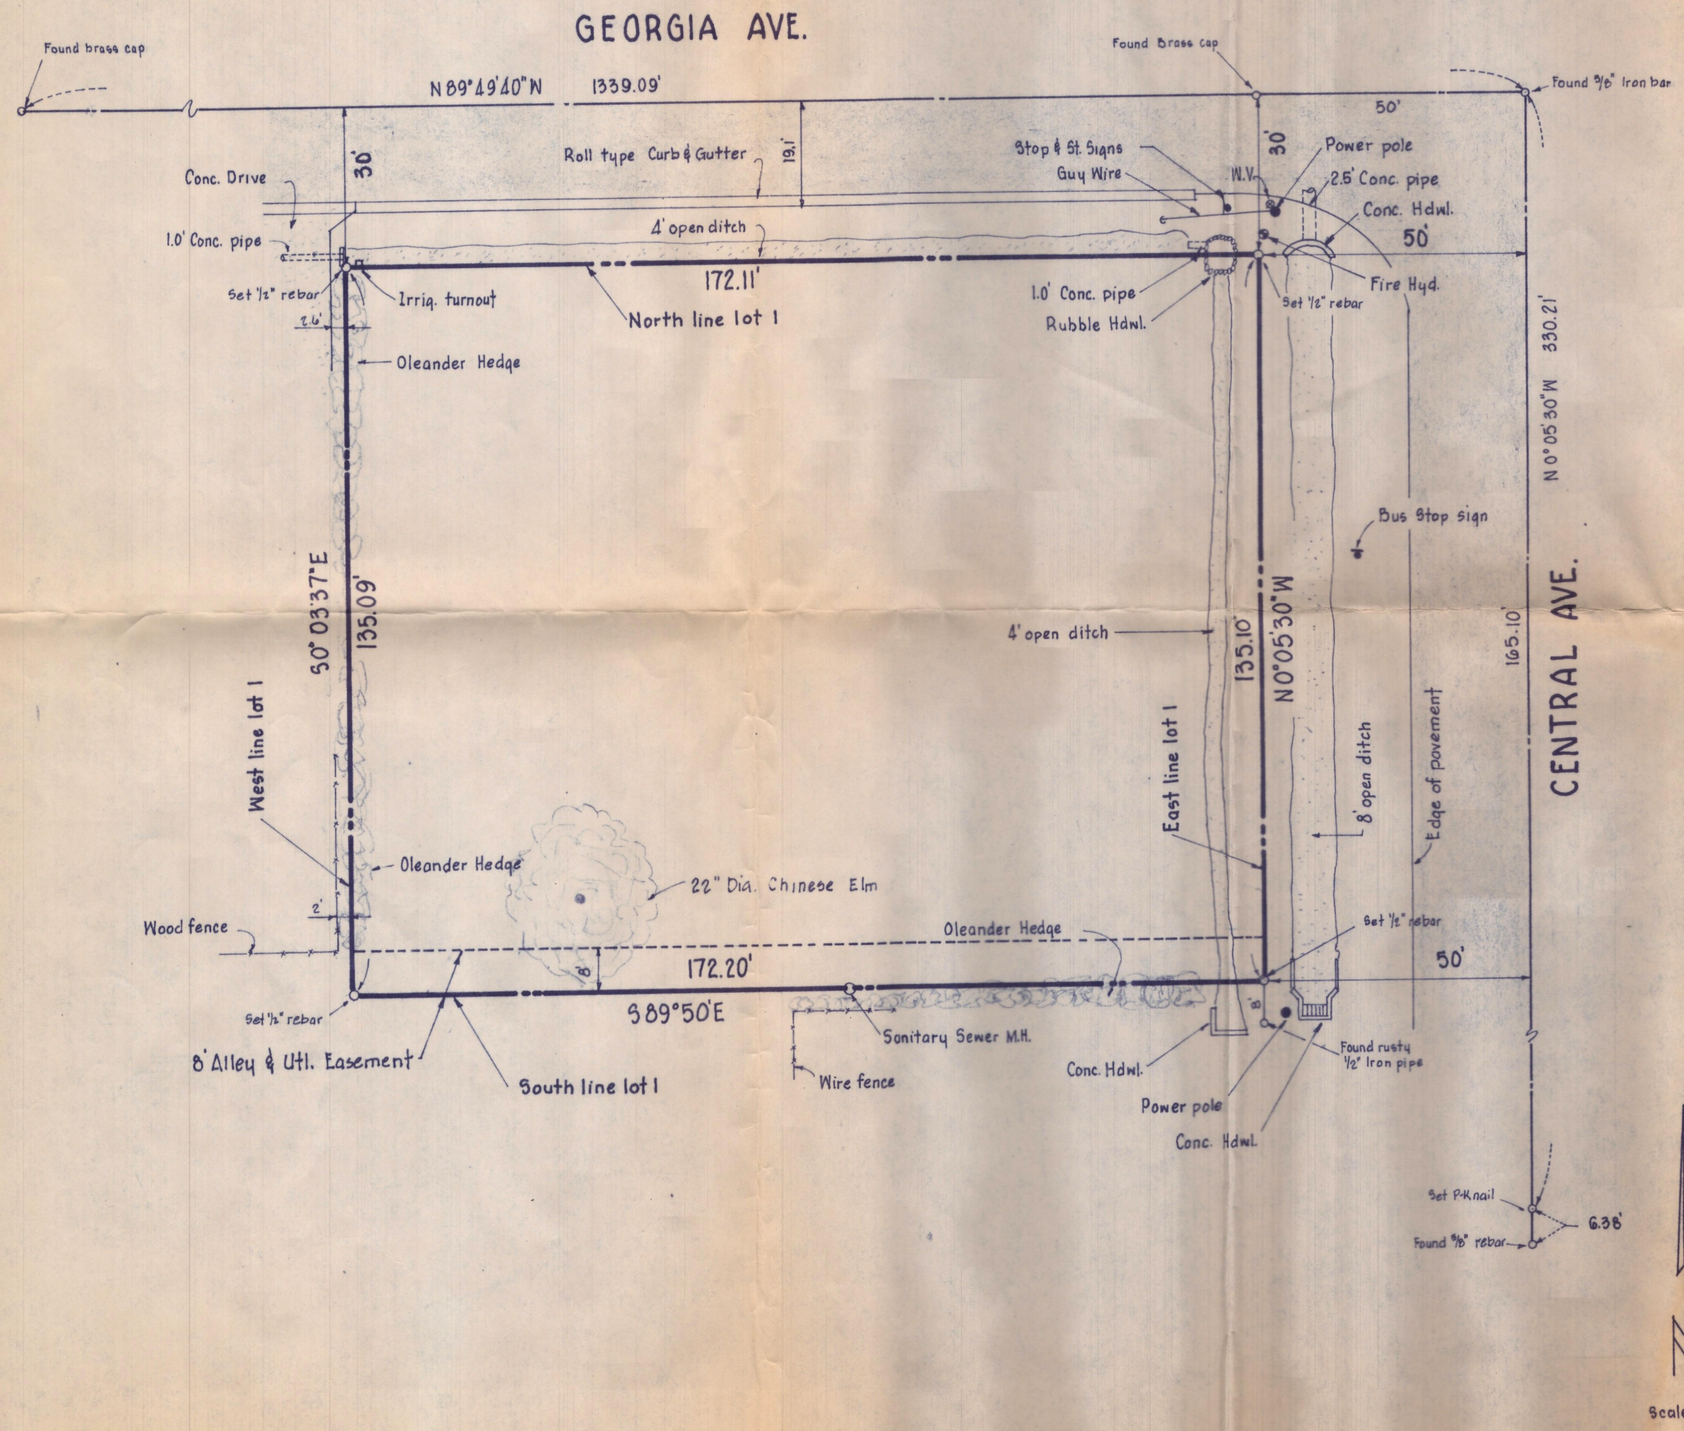

DESCRIPTION

Lot 1, ALDRICH PLACE, according to Book 26 of Maps, page 9, records of Maricopa County, Arizona.

AREA:
GROSS = 23,262 SQ. FT.
NET, NOT INCLUDING SOUTH 8.0' = 21,885 SQ. FT.

Surveyed and platted during July, 1974

Gordon McLain, LS 7141

7.30.74

REGISTERED LAND SURVEYOR CERTIFICATE NO. 7141 GORDON McLAIN ARIZONA, U.S.A.

DIN 59255

Revised 8-27-74 add Elm tree

SURVEY OF
SW CORNER CENTRAL AVE. & GEORGIA AVE.
PHOENIX, MARICOPA CO., ARIZONA

SURVEYED FOR
GILBURNE CONST. INC.

Gordon McLain Land Surveyor Phoenix, Arizona	SCALE 1" = 20' DATE DWN. G.M.	

122