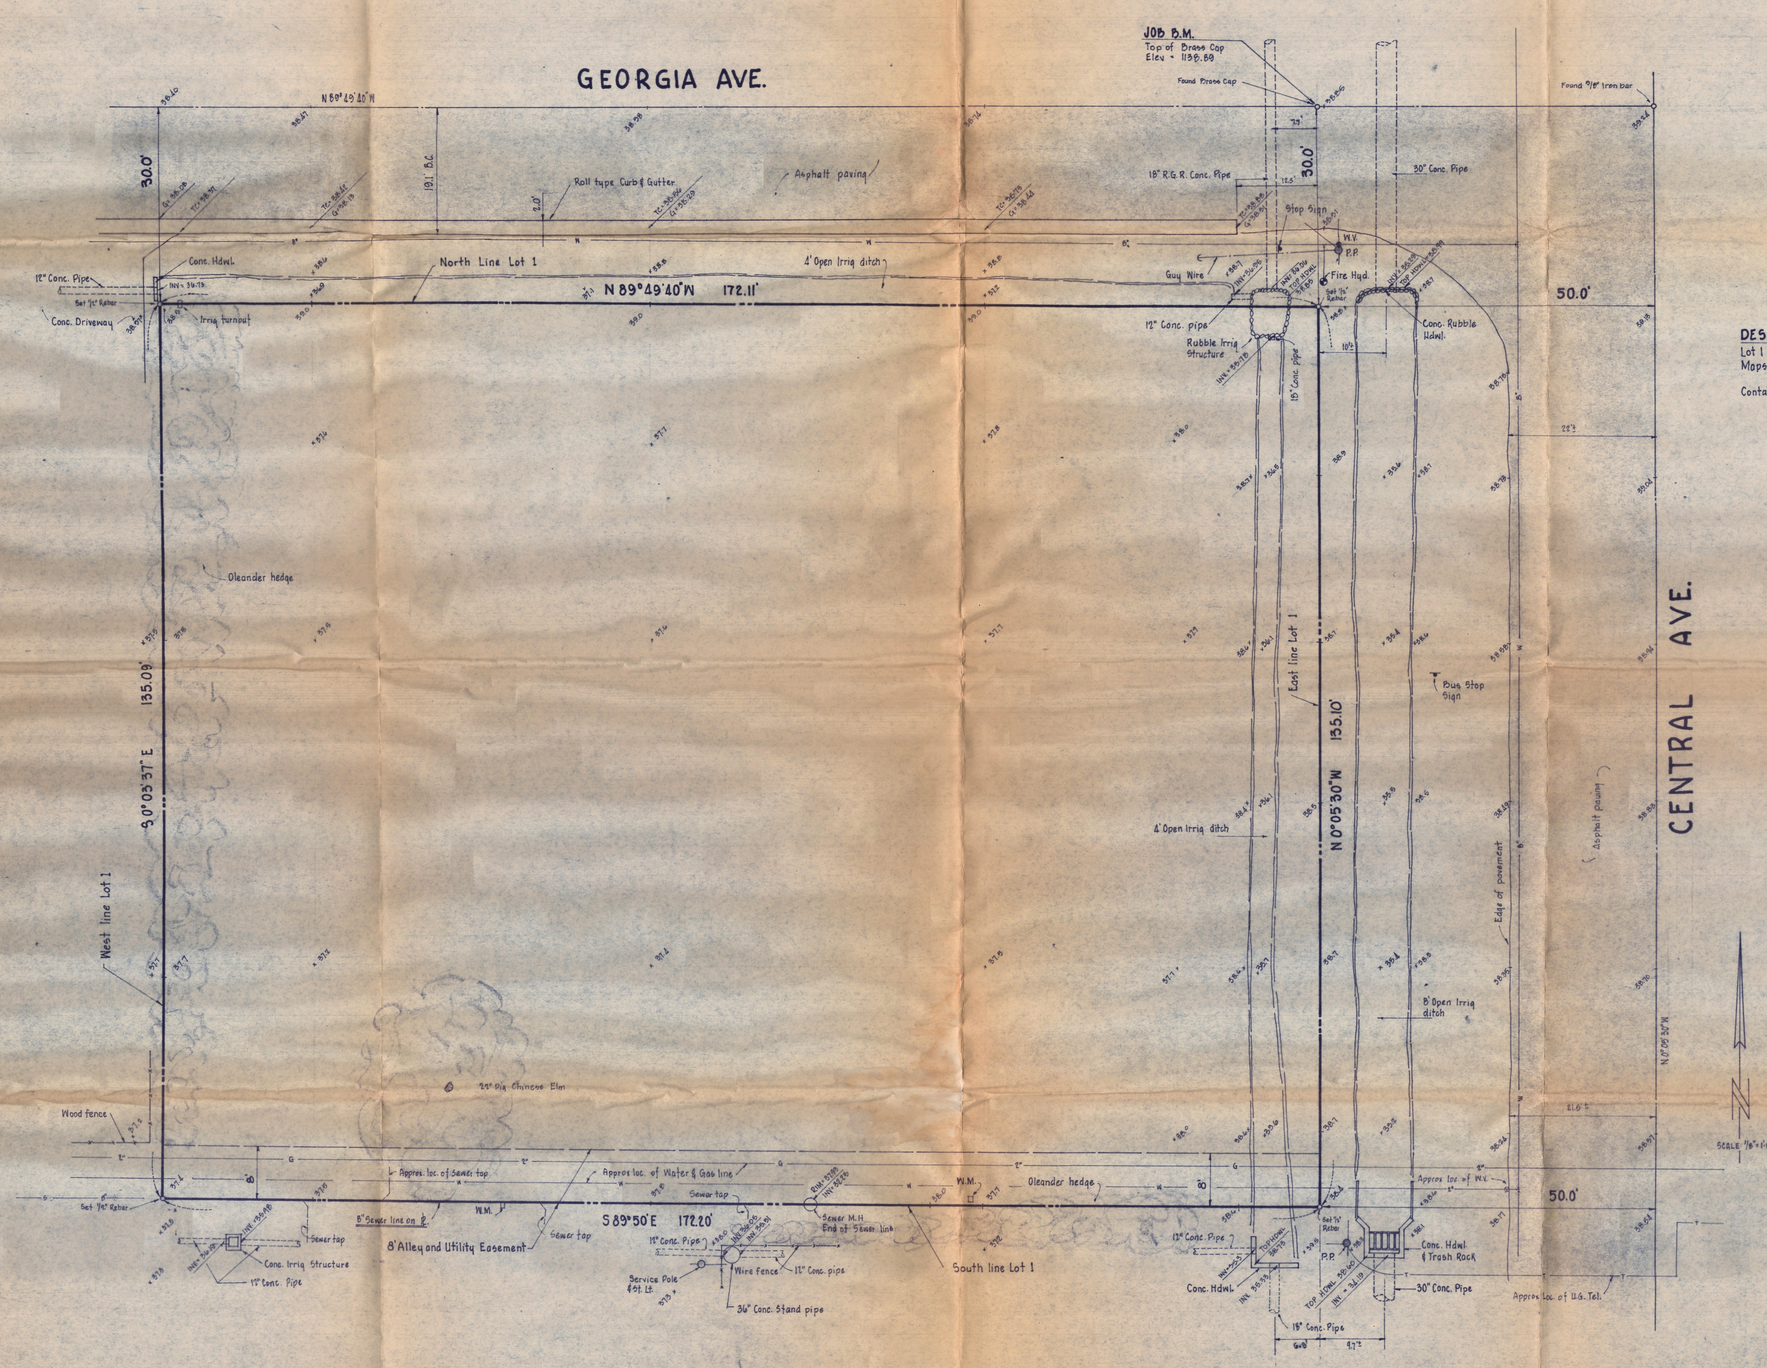

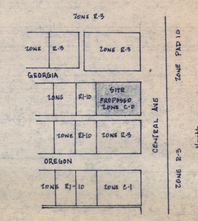

VICINITY MAP
SCALE 1" = 200'

DESCRIPTION

Lot 1 ALDRICH PLACE according to Book 26 of Maps, page 9, records of Maricopa County, Arizona.

Containing 23,242 sq.ft. or 0.534 Ac. (Gross)

REFERENCE B.M. city of phx. datum
Brass Cap in hand hole intersection of Missouri & Central Ave.
Elevation = 1141.51

JOB B.M.
Brass Cap ℄ Georgia Ave., 50' West of Central Ave.
Elevation = 1138.88

DIN 59256

Boundary Survey completed during July, 1974
and topo survey completed during September, 1974

Gordon McLain 9-23-74

Gordon McLain, LS 7141
2106 N. 24TH ST.
Phoenix, Arizona (Phone 273-0343)

REVISED 9-24-74, MINOR REVISIONS