REPORT OF SURVEY

OF

That Portion of the N.E. 1/4 of the N.W. 1/4 of Sec. 26, T. 3 N., R. 1 E., G. & S.R.B. & M. as shown hereon.

FOR

C.C. MARQUESS
Sun City, Arizona

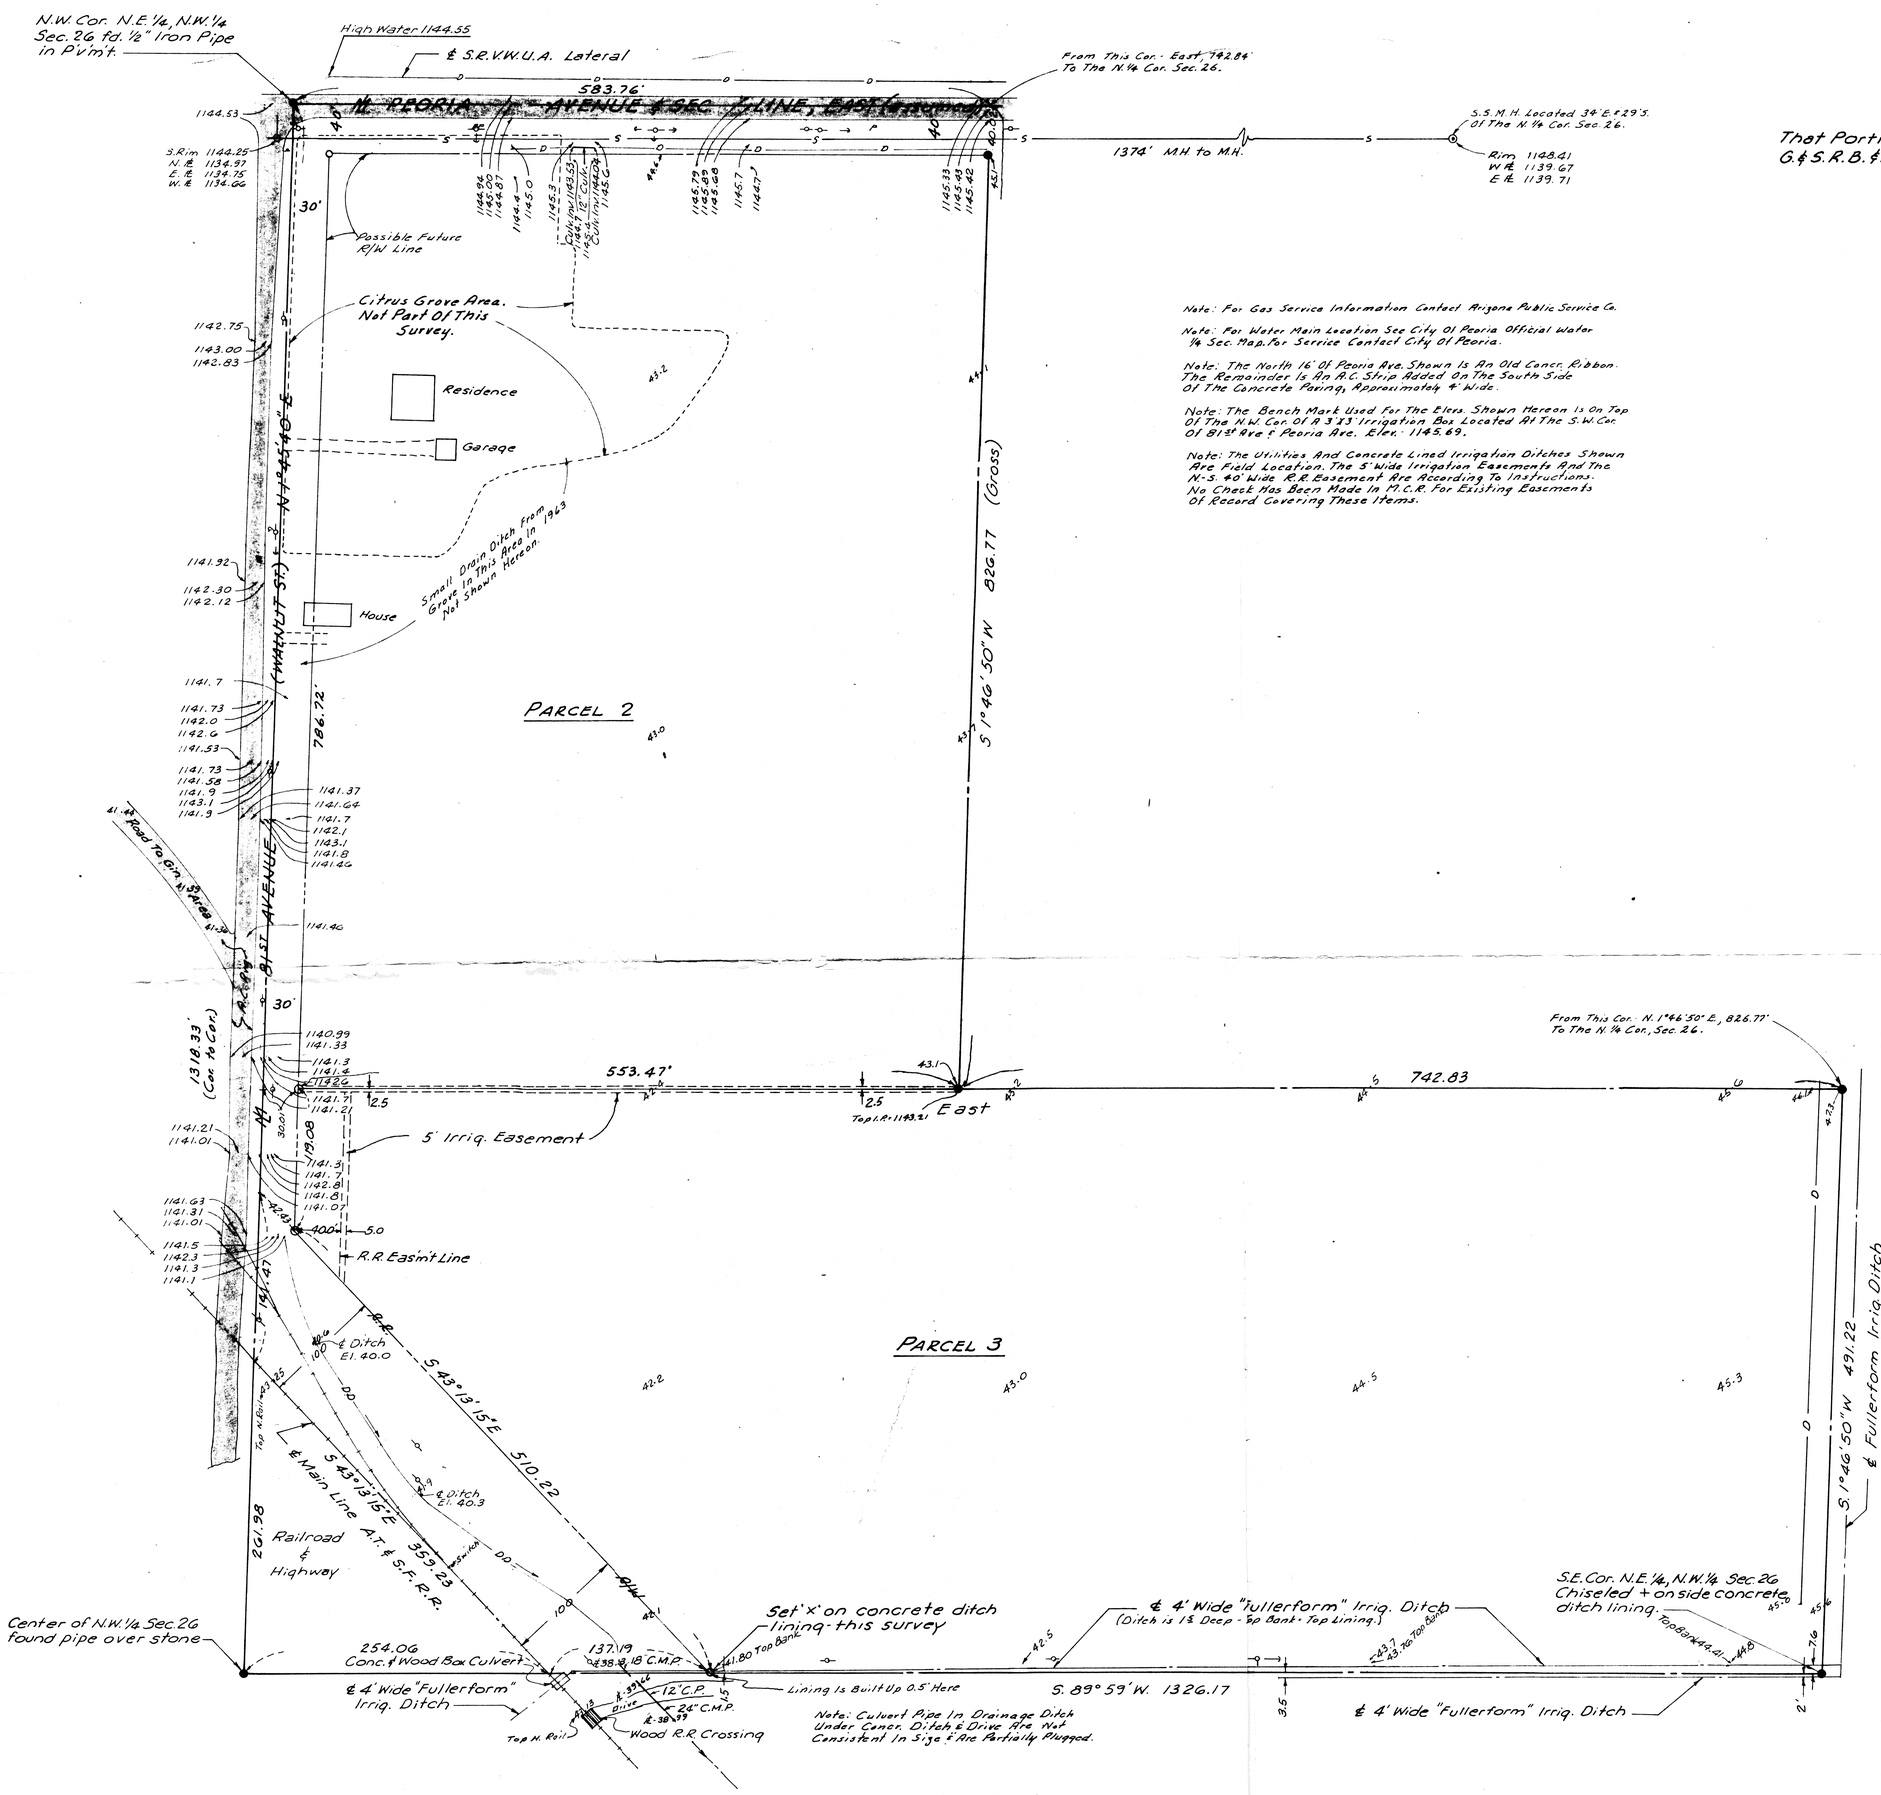

Note: For Gas Service Information Contact Arizona Public Service Co.

Note: For Water Main Location See City Of Peoria Official Water 1/4 Sec. Map. For Service Contact City Of Peoria.

Note: The North 16' Of Peoria Ave. Shown Is An Old Concr. Ribbon. The Remainder Is An A.C. Strip Added On The South Side Of The Concrete Paving, Approximately 4' Wide.

Note: The Bench Mark Used For The Elevs. Shown Hereon Is On Top Of The N.W. Cor. Of A 3'x3' Irrigation Box Located At The S.W. Cor. Of 81st Ave & Peoria Ave. Elev. 1145.69.

Note: The Utilities And Concrete Lined Irrigation Ditches Shown Are Field Location. The 5' Wide Irrigation Easements And The N-S. 40' Wide R.R. Easement Are According To Instructions. No Check Has Been Made In M.C.R. For Existing Easements Of Record Covering These Items.

N

Scale: 1" = 60'

LEGEND

- ● = Monument Found
- ● = Iron Pipe or Iron Bar Found
- ○ = 1/2" I.D. Iron Pipe Tagged L.S. 16811 Set This Survey
- R = Data From Maricopa County Records
- CR = Calculated From R
- M = Measured in Field
- CM = Calculated From M
- = Wire or Wood Fence
- = Chain Link Fence
- = Block or Stone Wall
- —D— = Dirt Ditch
- —DD— = Dirt Drainage Ditch
- —S— = Sanitary Sewer

45.3 & 43.76' Elevs. To Be Read 1145.3 & 1143.76

CERTIFICATION: This will certify that the survey shown hereon was done under my supervision during the month of Oct., 1971 and also revises information regarding location of the A.T. & S.F.R.R. shown on Drawing L-63-331. *The Boundary Shown Hereon Was Done By Me In August, 1963.*

Eugene V. Shelley
10/25/71

ARIZONA SURVEYING SERVICE
5704 N. 27th AVENUE, PHOENIX, ARIZONA
Drawing No. L-71- 9666 Phone: 277-3904

DIN 59283