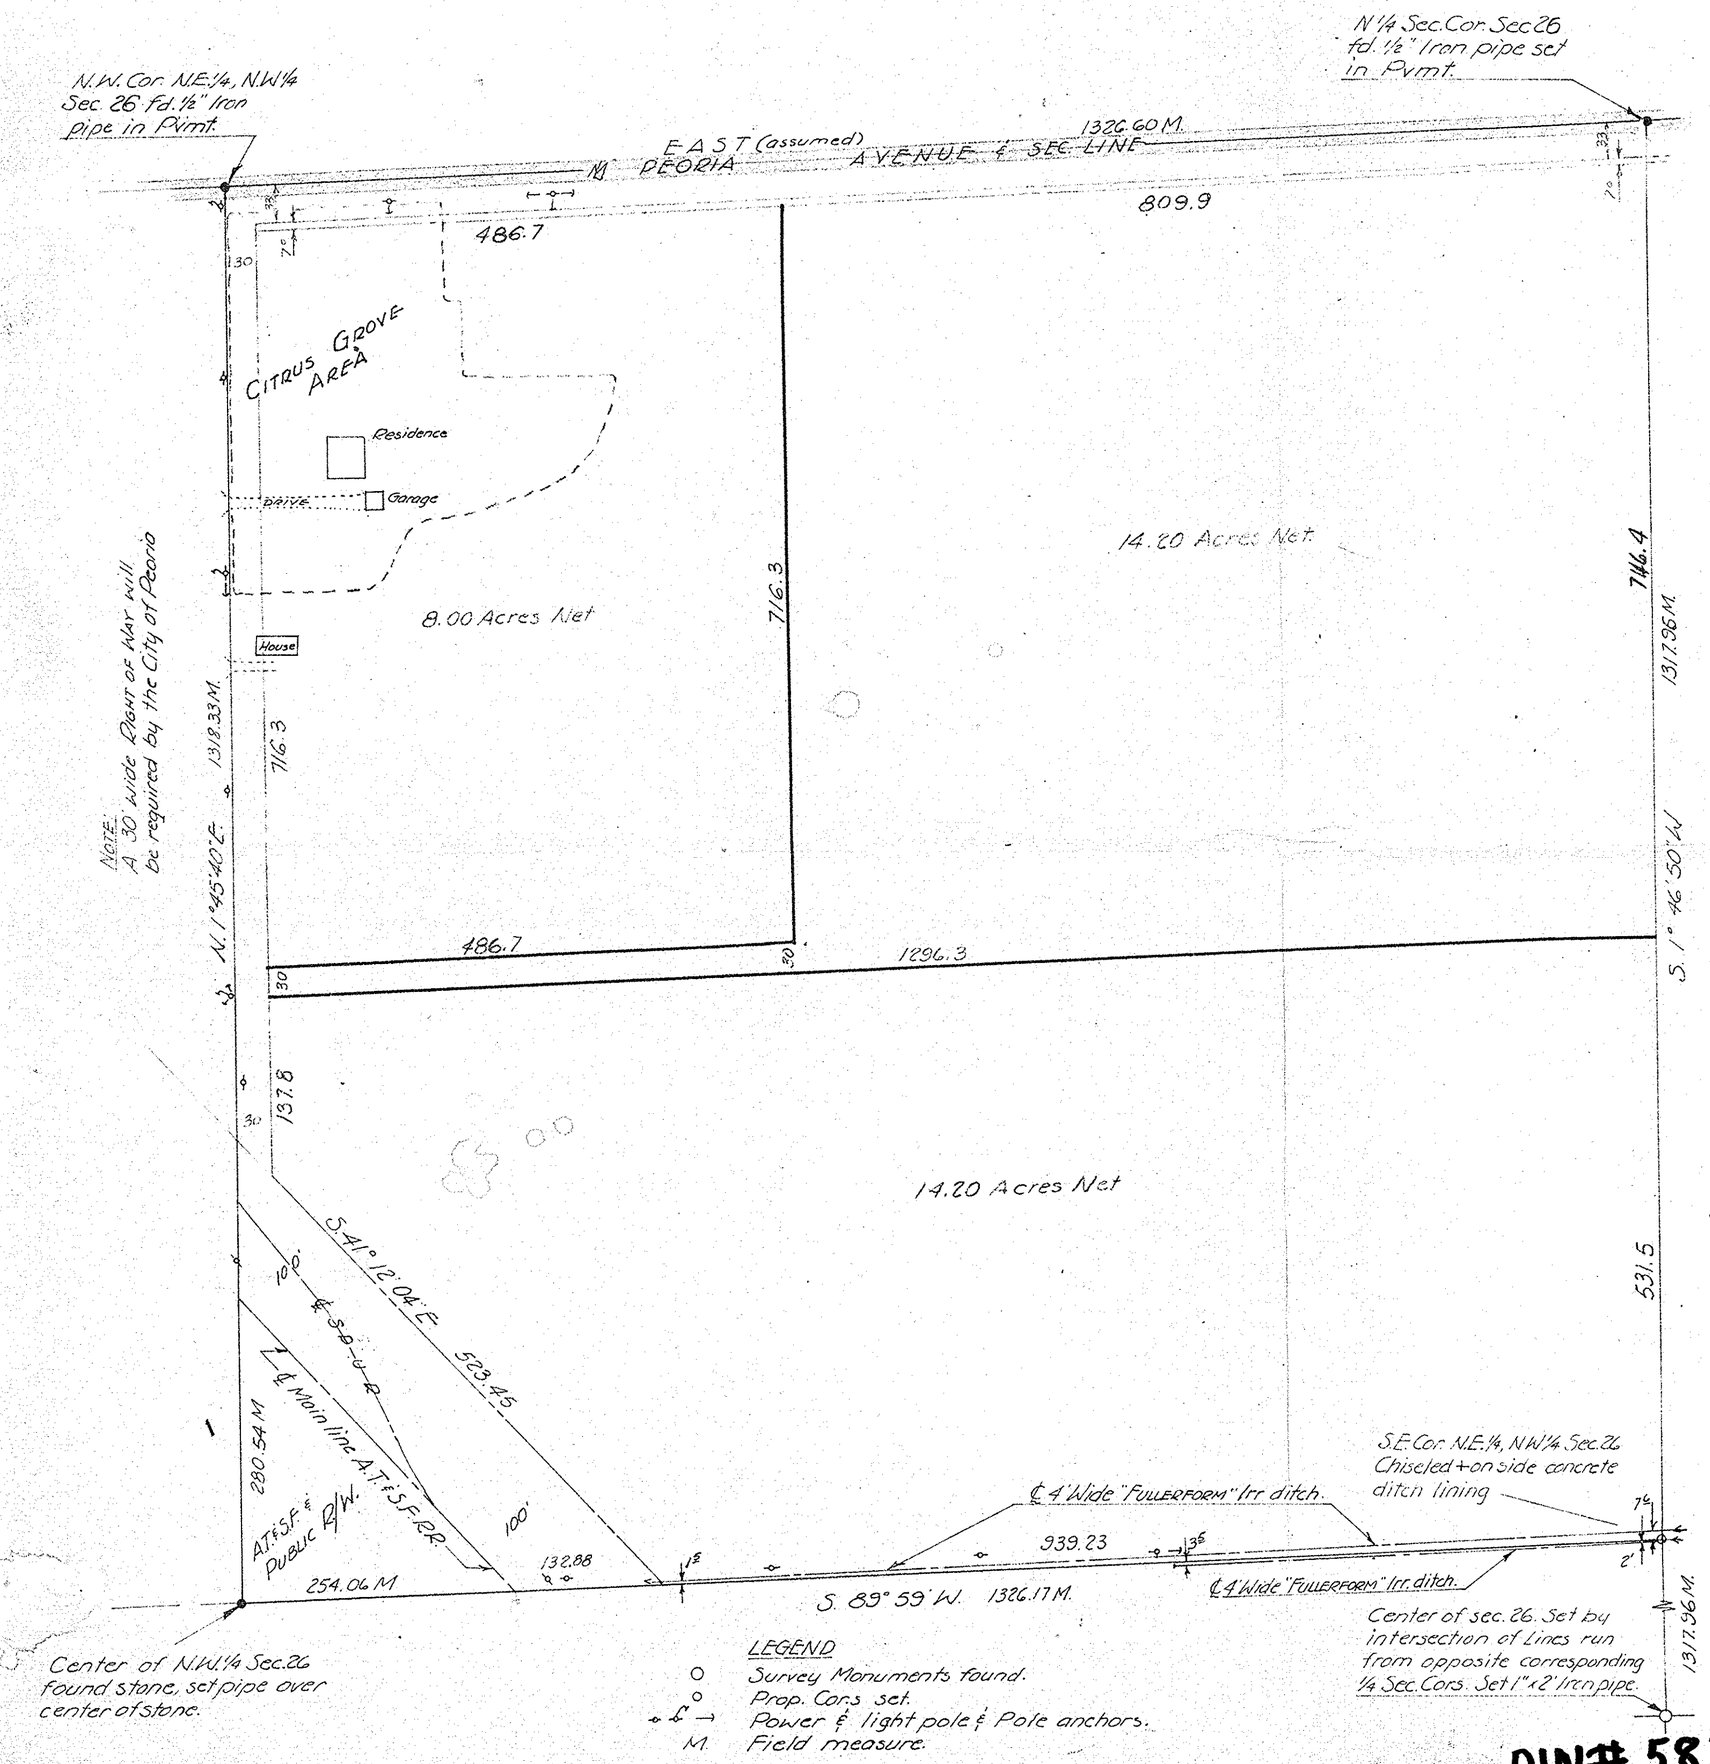

NOTE:
A 33' R/W as recorded in Bk. 2, P. 14 M.C.R. is shown; the city of Peoria will require an additional 7 feet making total of 40 feet along "P" Ave.

This is to certify that the survey of the premises hereon shown was made by me in August, 1963.

Eugene V. Skelley

SCALE: 1" = 100'

REPORT OF SURVEY
Of the N.E.¼ of the N.W.¼ of Sec. 26, T. 3 N, R. 1 E., G.&S.R. B.&M.
Gross Area = 40.12 ; Net Area = 36.40.
TENTATIVE Plat No. 1
For Mr. FRANK B. MARQUESS

PROJECT Nº L-63-331
ARIZONA SURVEYING SERVICE
2802 W. Solano Dr. N., Phoenix, Arizona.

DIN# 58294-1