REPORT OF SURVEY

FOR

MR. LOUIS A. SILVER

P.O. Bx. 807, PEORIA, ARIZ.

OF

The Portion Of The E. 1/2, S.E. 1/4, Sec. 22, T3N., R.1E., G.&S.R.B.&M. Shown Hereon.

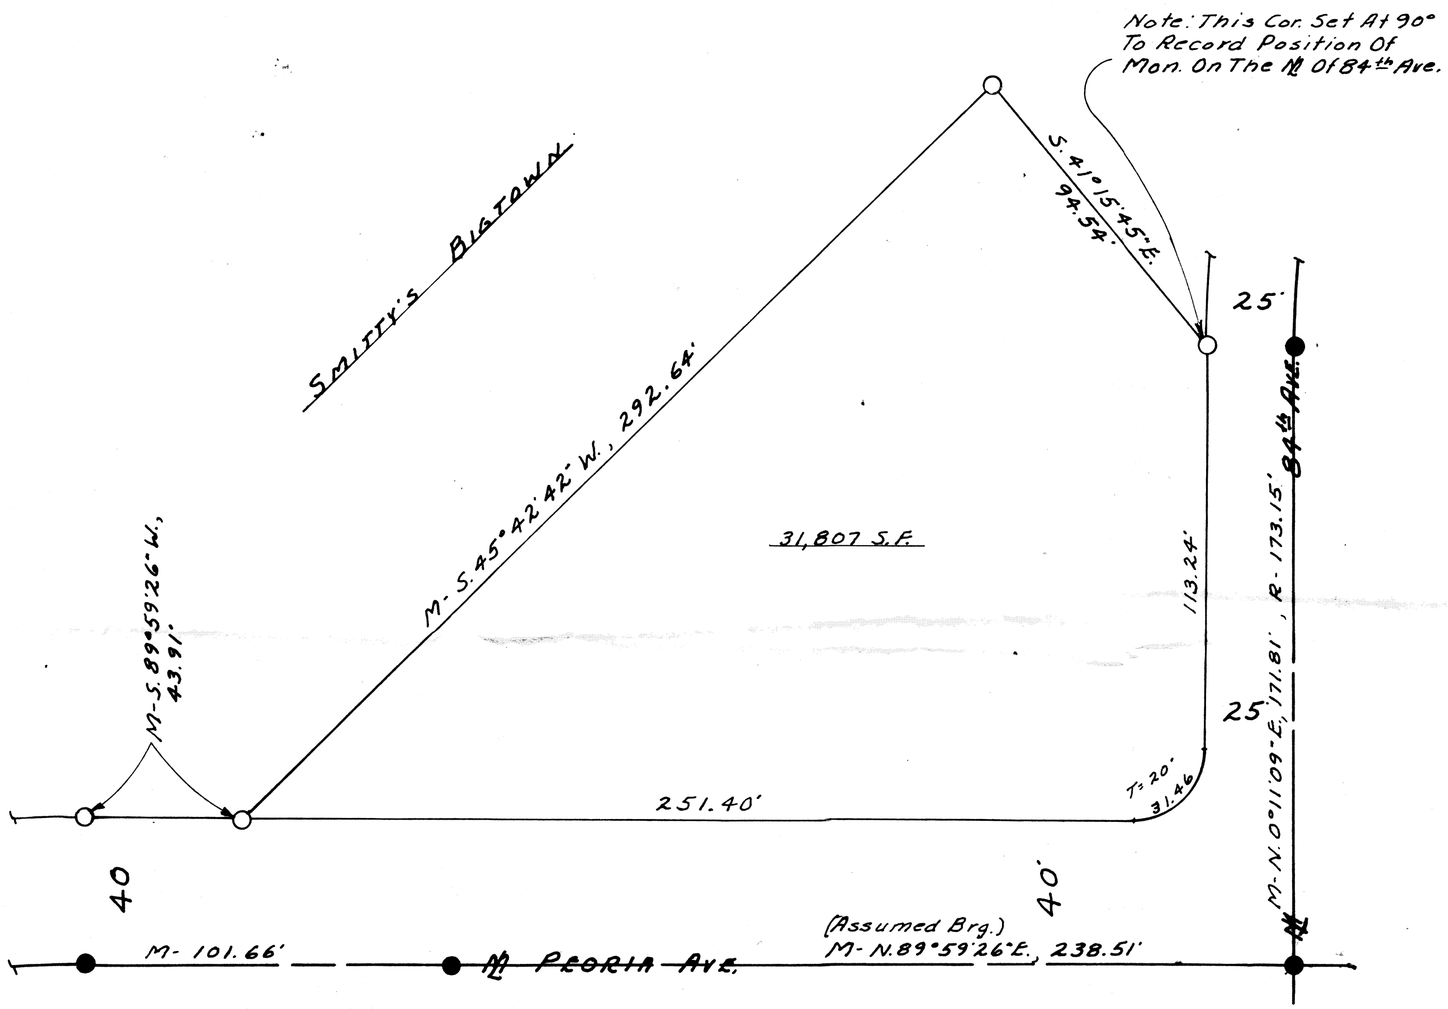

N

Scale: 1" = 30'

LEGEND

- ● = Monument Found
- ● = Iron Pipe or Iron Bar Found
- ○ = 1/2" I.D. Iron Pipe Tagged L.S. 1681 Set This Survey
- R = Data From Maricopa County Records
- CR = Calculated From R
- M = Measured in Field
- CM = Calculated From M
- = Wire or Wood Fence
- = Chain Link Fence
- = Block or Stone Wall

CERTIFICATION: This will certify that the survey shown hereon was done under my supervision during the month of June, 1971

Eugene V. Skelley

EUGENE V. SKELLEY

Date Signed 11/2/75

ARIZONA, U.S.A.

DIN-59301

ARIZONA SURVEYING SERVICE

2802 W. SOLANO DR. N., PHOENIX, ARIZONA

Drawing No.- L-75-9841 Phone: 242-0539