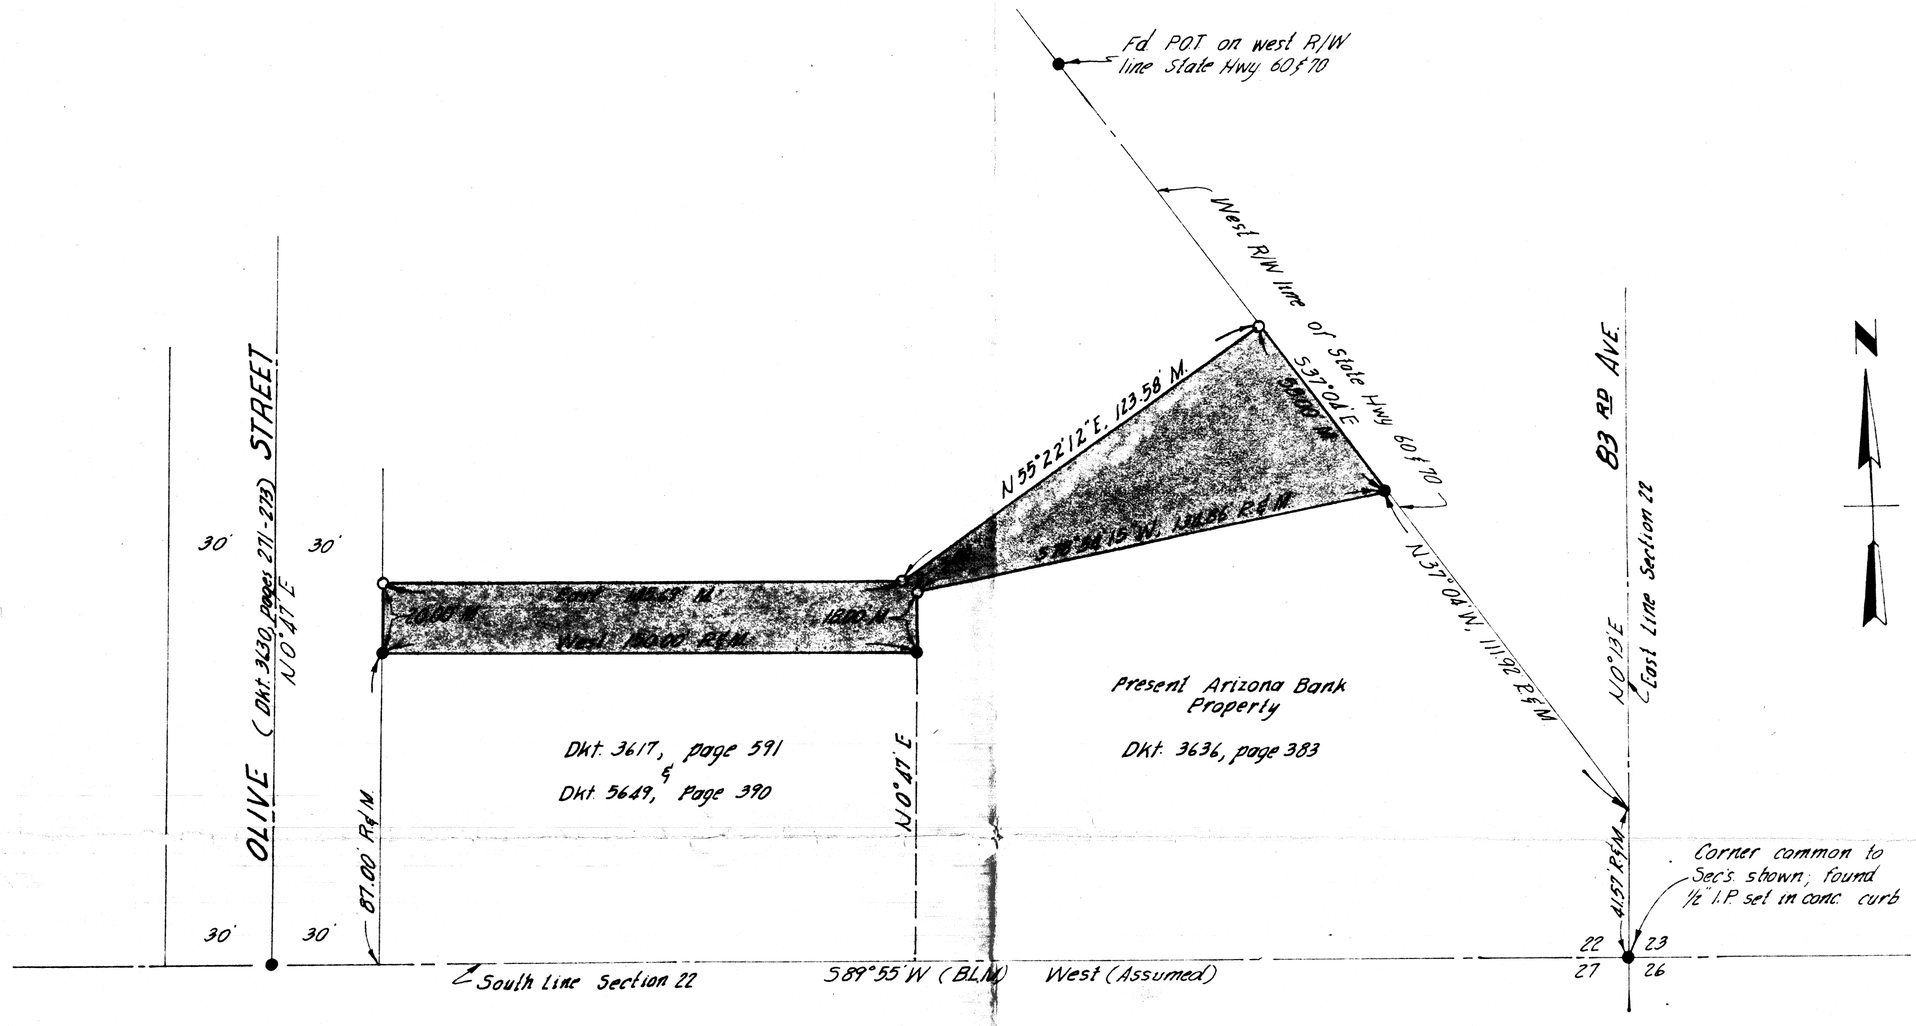

REPORT OF SURVEY
FOR
J. D. WAGONER
PEORIA, ARIZONA
of

of the portion of the SE¼, SE¼ of section 22, T3N, R1E, G&S.R.B.&M, Maricopa Co. Ariz. as shown hereon.

■ — Comprising 6768 Sq. ft.

Scale 1" = 30'

Drawn 8-20-1965 J.L.S.

LEGEND

M — Measured distance
R — Record distance
○ — 1/2" iron pipe set
● — 1/2" iron pipe found

This will certify that the survey shown hereon was made by me on Aug. 11 & 12, 1965.

Eugene V. Skeeley

8/25/65

DIN 59312

ARIZONA SURVEYING SERVICE
1114 N 7th St., Phoenix, Arizona
Drawing No. L-65-432