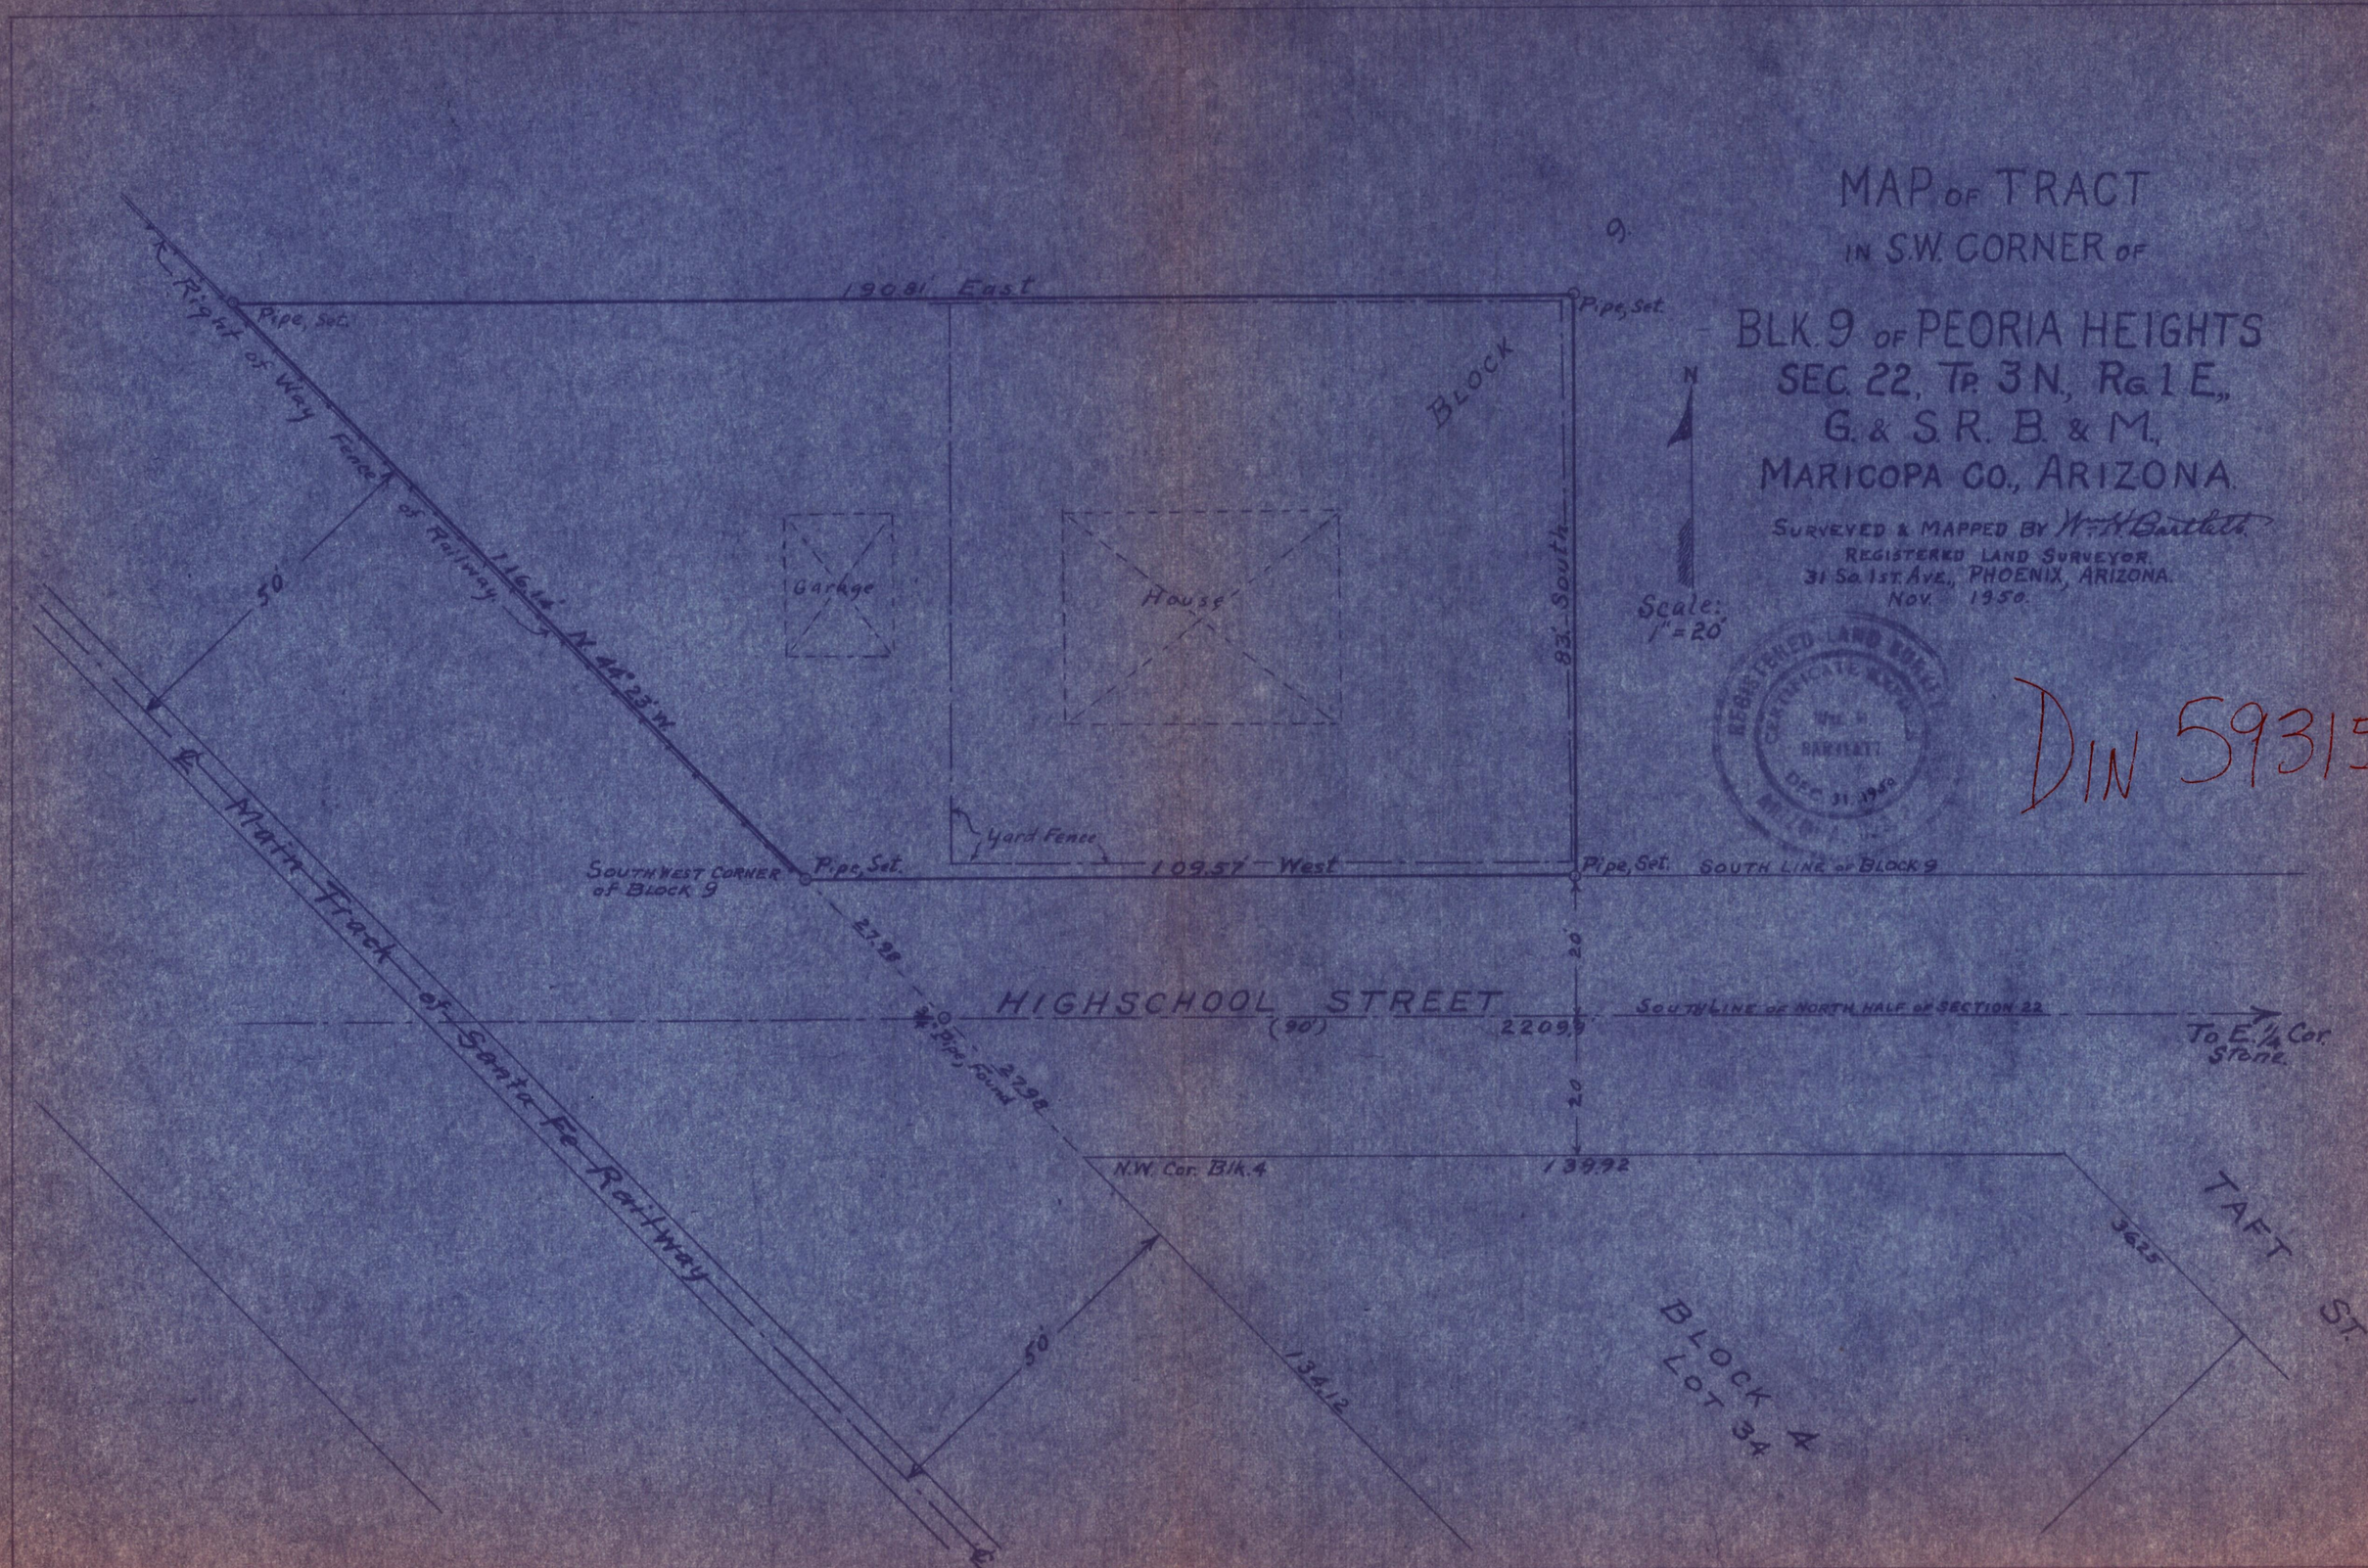
MAP OF TRACT
IN S.W. CORNER OF
BLK. 9 OF PEORIA HEIGHTS
SEC. 22, TP. 3 N., RG. 1 E.,
G. & S.R. B. & M.,
MARICOPA CO., ARIZONA.
SURVEYED & MAPPED BY Wm. H. Bartlett
REGISTERED LAND SURVEYOR.
31 So. 1st. Ave., PHOENIX, ARIZONA.
Nov. 1950.
Scale: 1" = 20'
N
9
190.81' East
Pipe, Set.
Pipe, Set.
Right of Way Fence of Railway
116.14' N 44°23' W
50'
Garage
House
BLOCK
83' South
Yard Fence
SOUTHWEST CORNER of BLOCK 9
Pipe, Set.
109.57' West
Pipe, Set.
SOUTH LINE of BLOCK 9
27.98
20'
HIGHSCHOOL STREET
(90')
2209.9
SOUTH LINE of NORTH HALF of SECTION 22
To E. 1/4 Cor. Stone
Pipe, Found
27.98
20
N.W. Cor. Blk. 4
139.92
TAFT ST.
36.25
50'
134.12
BLOCK 4
LOT 34
Main Track of Santa Fe Railway
REGISTERED LAND SURVEY
CERTIFICATE EXPIRES
DEC. 31, 1950
DIN 59315