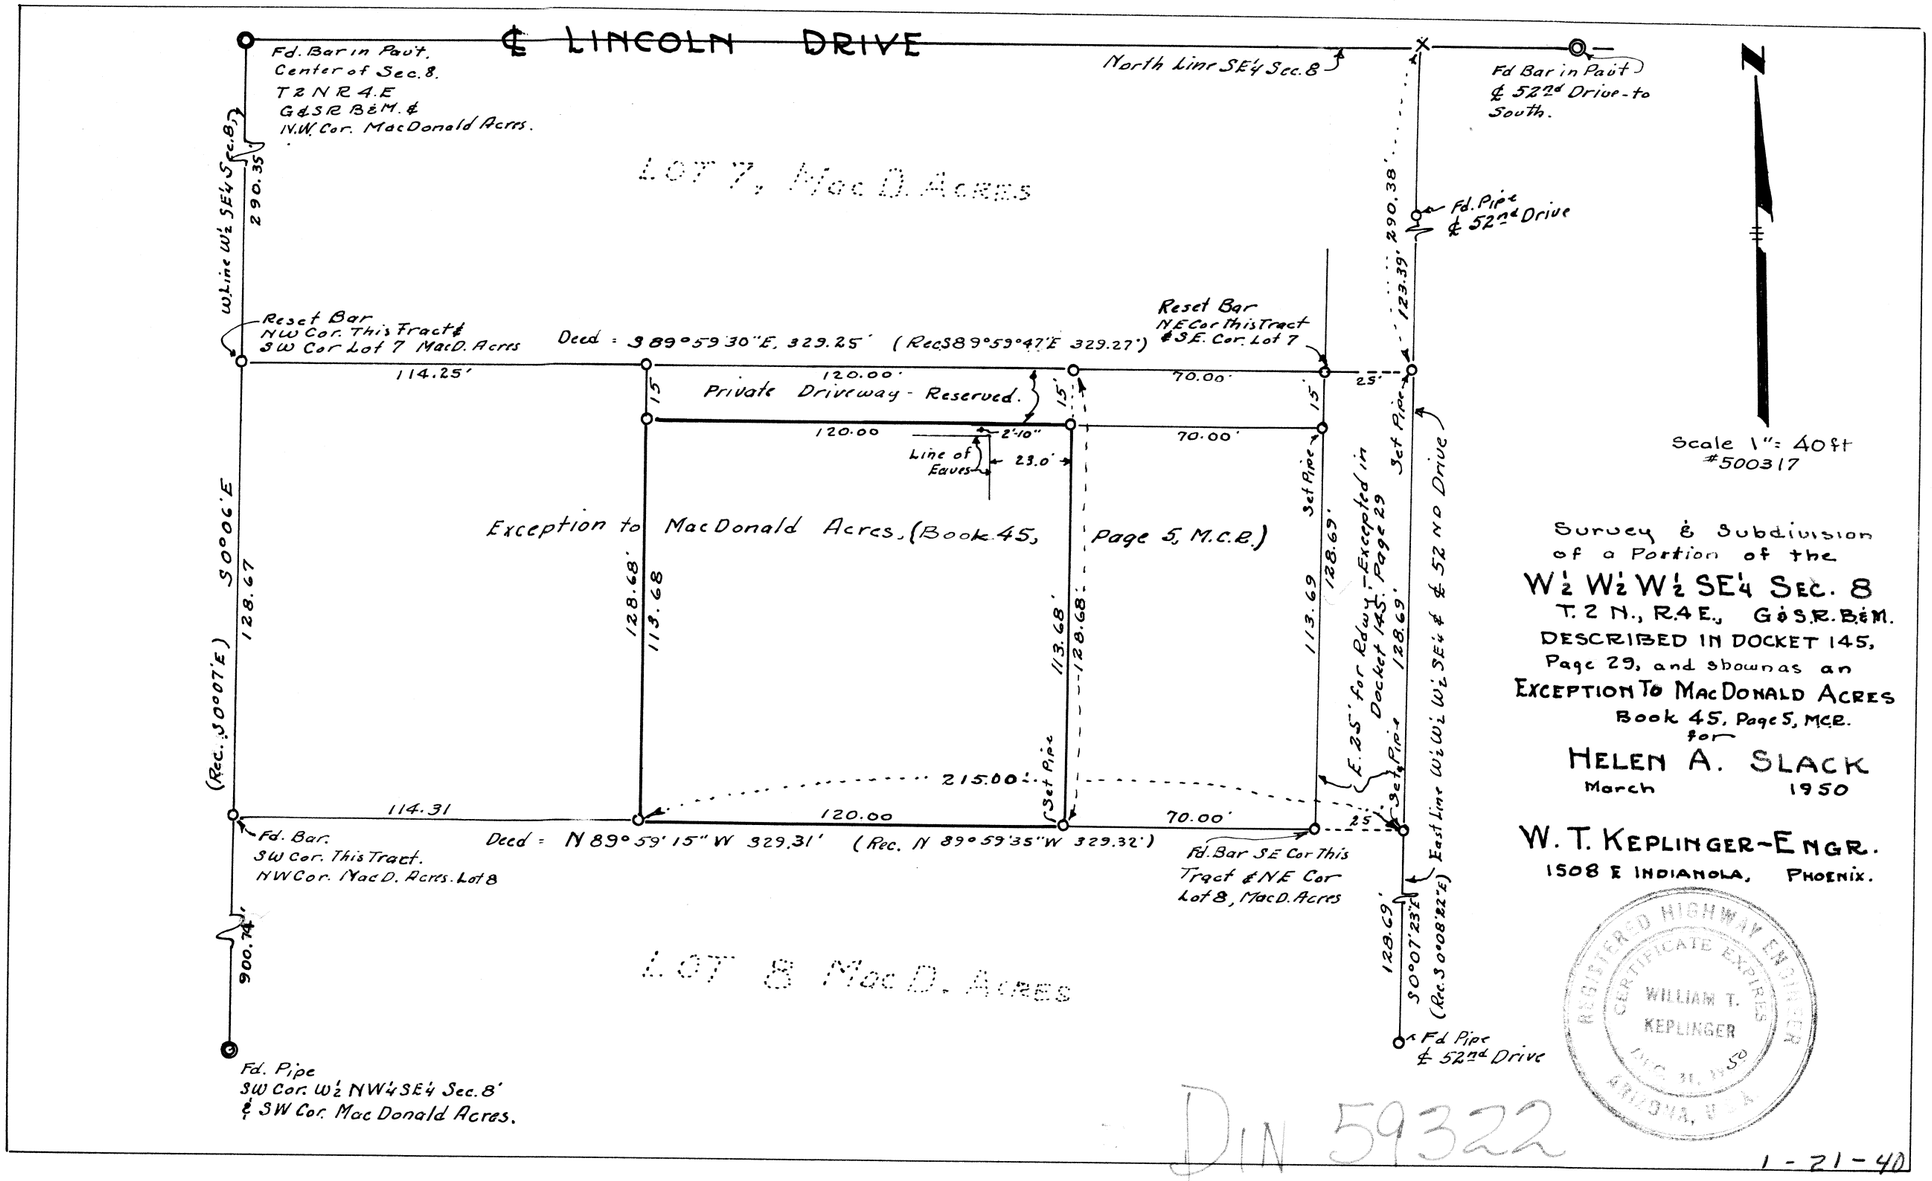

℄ LINCOLN DRIVE
Fd. Bar in Pav't. Center of Sec. 8. T2NR4E G&SR B&M. & N.W. Cor. MacDonald Acres.
North Line SE¼ Sec. 8
Fd Bar in Pav't ℄ 52nd Drive - to South.
LOT 7, MacD. ACRES
W. Line W½ SE¼ Sec. 8
290.35
290.38'
123.39'
Fd. Pipe ℄ 52nd Drive
Reset Bar NW Cor. This Tract & SW Cor Lot 7 MacD. Acres
Deed = S 89°59'30"E, 329.25' (Rec. S 89°59'47"E 329.27')
Reset Bar NE Cor This Tract & SE. Cor. Lot 7
114.25'
120.00'
70.00'
25'
15'
Private Driveway - Reserved.
120.00
2'-10"
Line of Eaves
23.0'
70.00'
Set Pipe
Exception to MacDonald Acres, (Book 45, Page 5, M.C.R.)
S 0°06'E
128.67
(Rec. S 0°07'E)
128.68'
113.68
113.68'
128.68'
113.69
128.69'
E. 25' for Rdwy. - Excepted in Docket 145, Page 29
128.69'
East Line W½ W½ SE¼ & ℄ 52 ND Drive
215.00'
114.31
120.00
70.00'
Fd. Bar. SW Cor. This Tract. NW Cor. MacD. Acres. Lot 8
Deed = N 89°59'15"W 329.31' (Rec. N 89°59'35"W 329.32')
Fd. Bar SE Cor This Tract & NE Cor Lot 8, MacD. Acres
900.74'
LOT 8 MacD. ACRES
S 0°07'23"E
(Rec. S 0°08'22"E)
Fd. Pipe ℄ 52nd Drive
Fd. Pipe SW Cor. W½ NW¼ SE¼ Sec. 8' & SW Cor. MacDonald Acres.
Scale 1" = 40 ft
#500317
Survey & Subdivision of a Portion of the
W½ W½ W½ SE¼ Sec. 8
T. 2 N., R. 4 E., G&S.R. B&M.
DESCRIBED IN DOCKET 145, Page 29, and shown as an
EXCEPTION TO MACDONALD ACRES
Book 45, Page 5, M.C.R.
for
HELEN A. SLACK
March 1950
W. T. KEPLINGER - ENGR.
1508 E INDIANOLA, PHOENIX.
REGISTERED HIGHWAY ENGINEER
CERTIFICATE EXPIRES
WILLIAM T. KEPLINGER
DEC. 31, 1950
ARIZONA, U.S.A.
DIN 59322
1-21-40