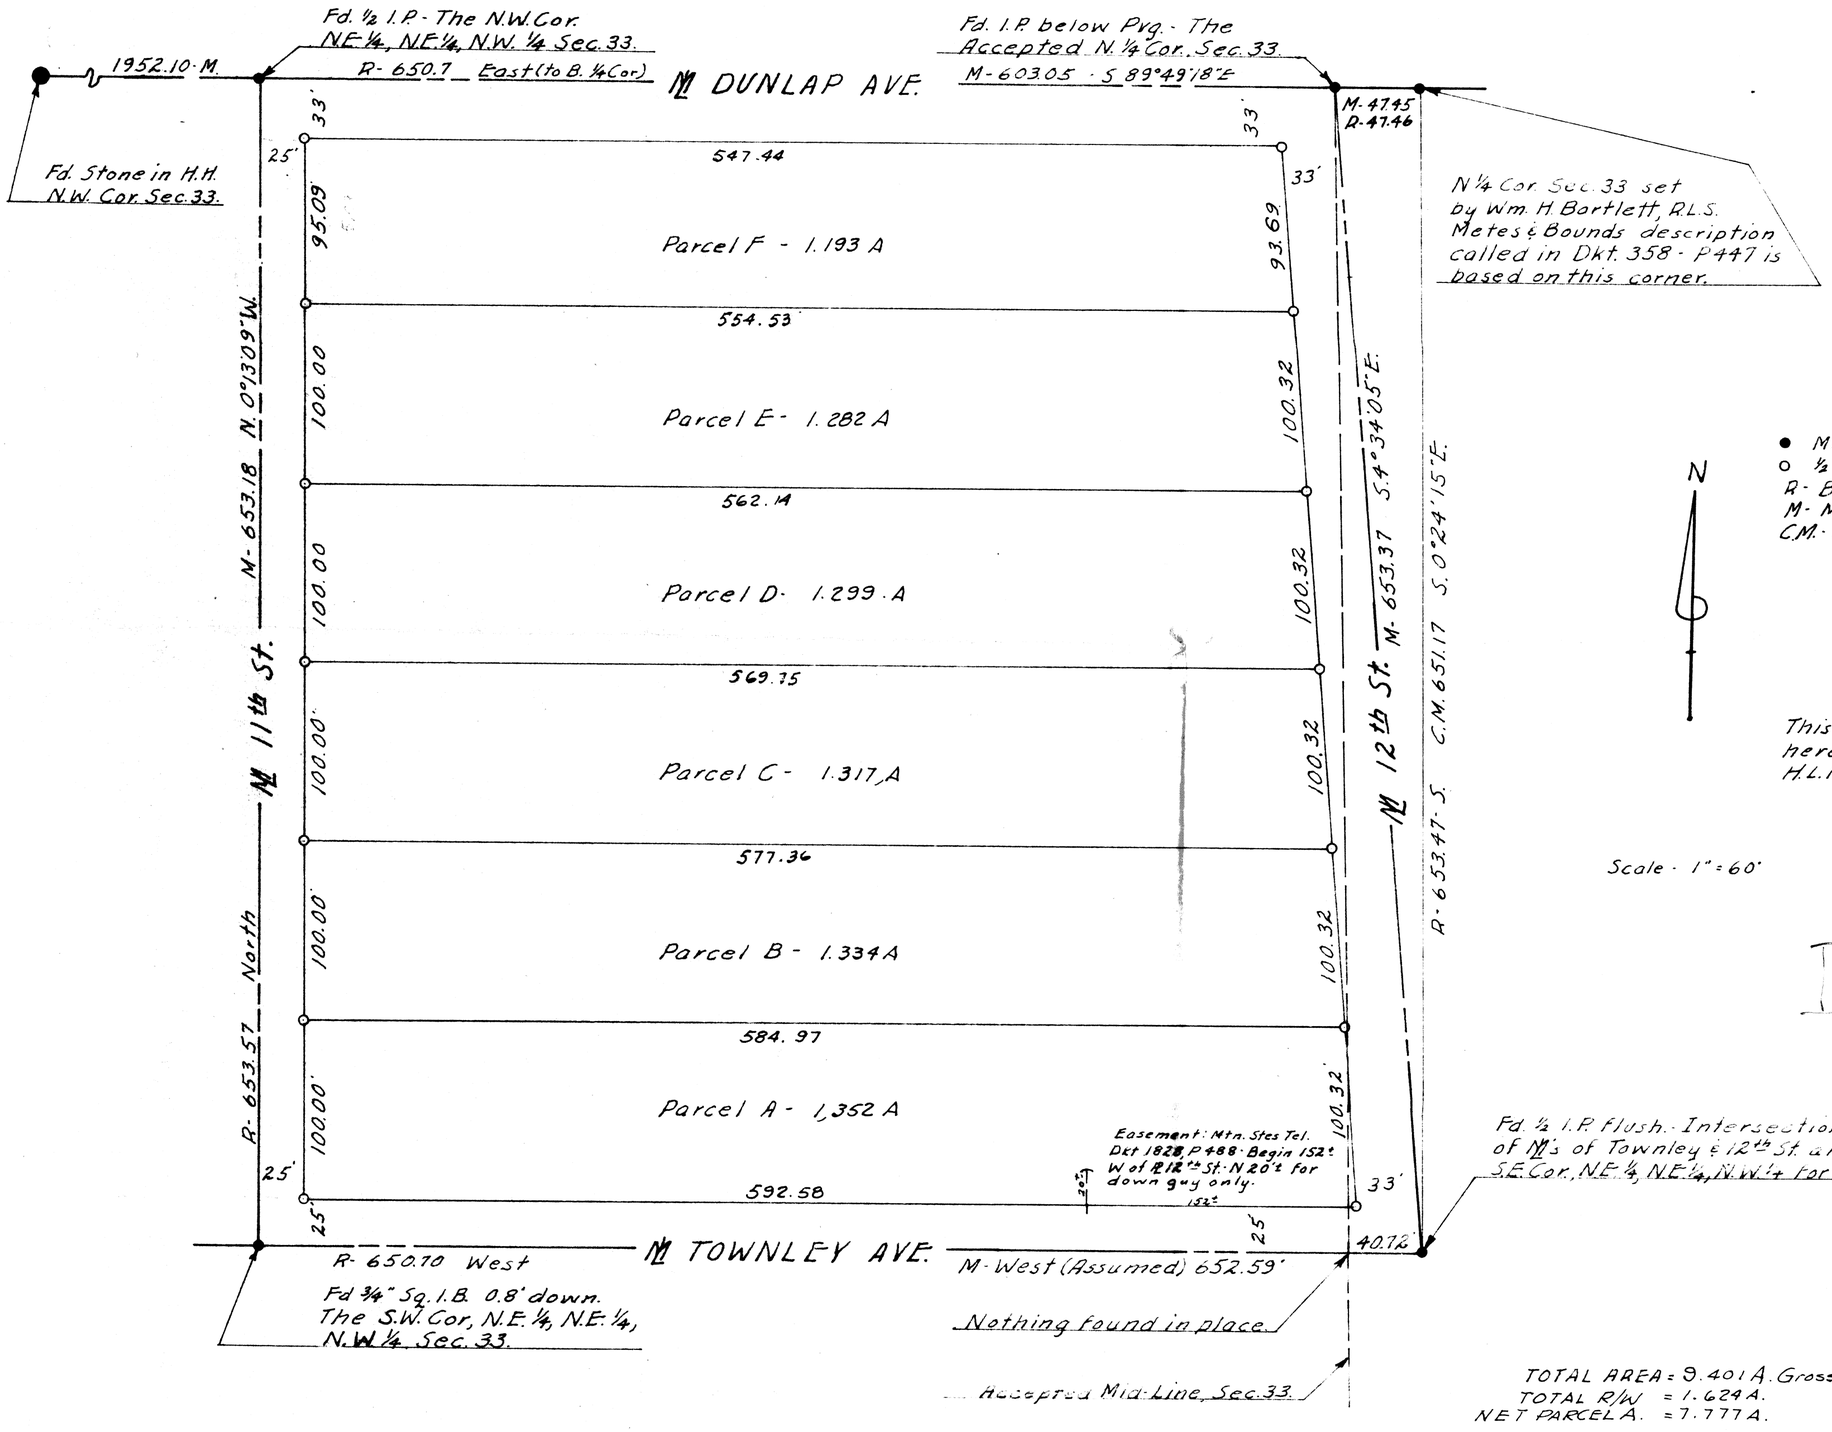

LEGEND

- ● Monuments found.
- ○ ½ I.P. set.
- R- Bk. 358 P447, W.D. M.C.R.
- M- Measured distances & angles.
- C.M.- Calc. from M.

N

This will certify that the survey shown hereon was made under my direction by H.L. Meredith during July, 1961.

Eugene V. Shelley

Scale - 1" = 60'

DIN-59341

REGISTERED LAND SURVEYOR EUGENE V. SHELLEY 61 ARIZONA

TOTAL AREA = 9.401 A. Gross
TOTAL R/W = 1.624 A.
NET PARCEL A. = 7.777 A.

Job No. - 61-232

REPORT OF SURVEY FOR JOHN W. MOORE

Of a parcel of land lying in the N.E. ¼, N.W. ¼, Sec. 33, T3N, R3E, G.&S.R.B. & M. & described in Bk. 358 at P. 447, W.D. M.C.R.

ARIZONA SURVEYING SERVICE