REPORT OF SURVEY

OF

TRACT "D", WEST GILA BEND
AMENDED, BK. 32, P. 33, M.C.R.

FOR

WILLIAM G. KING & SHARRON J. KING
AND
LILLIE M. BEAN
GILA BEND, ARIZONA

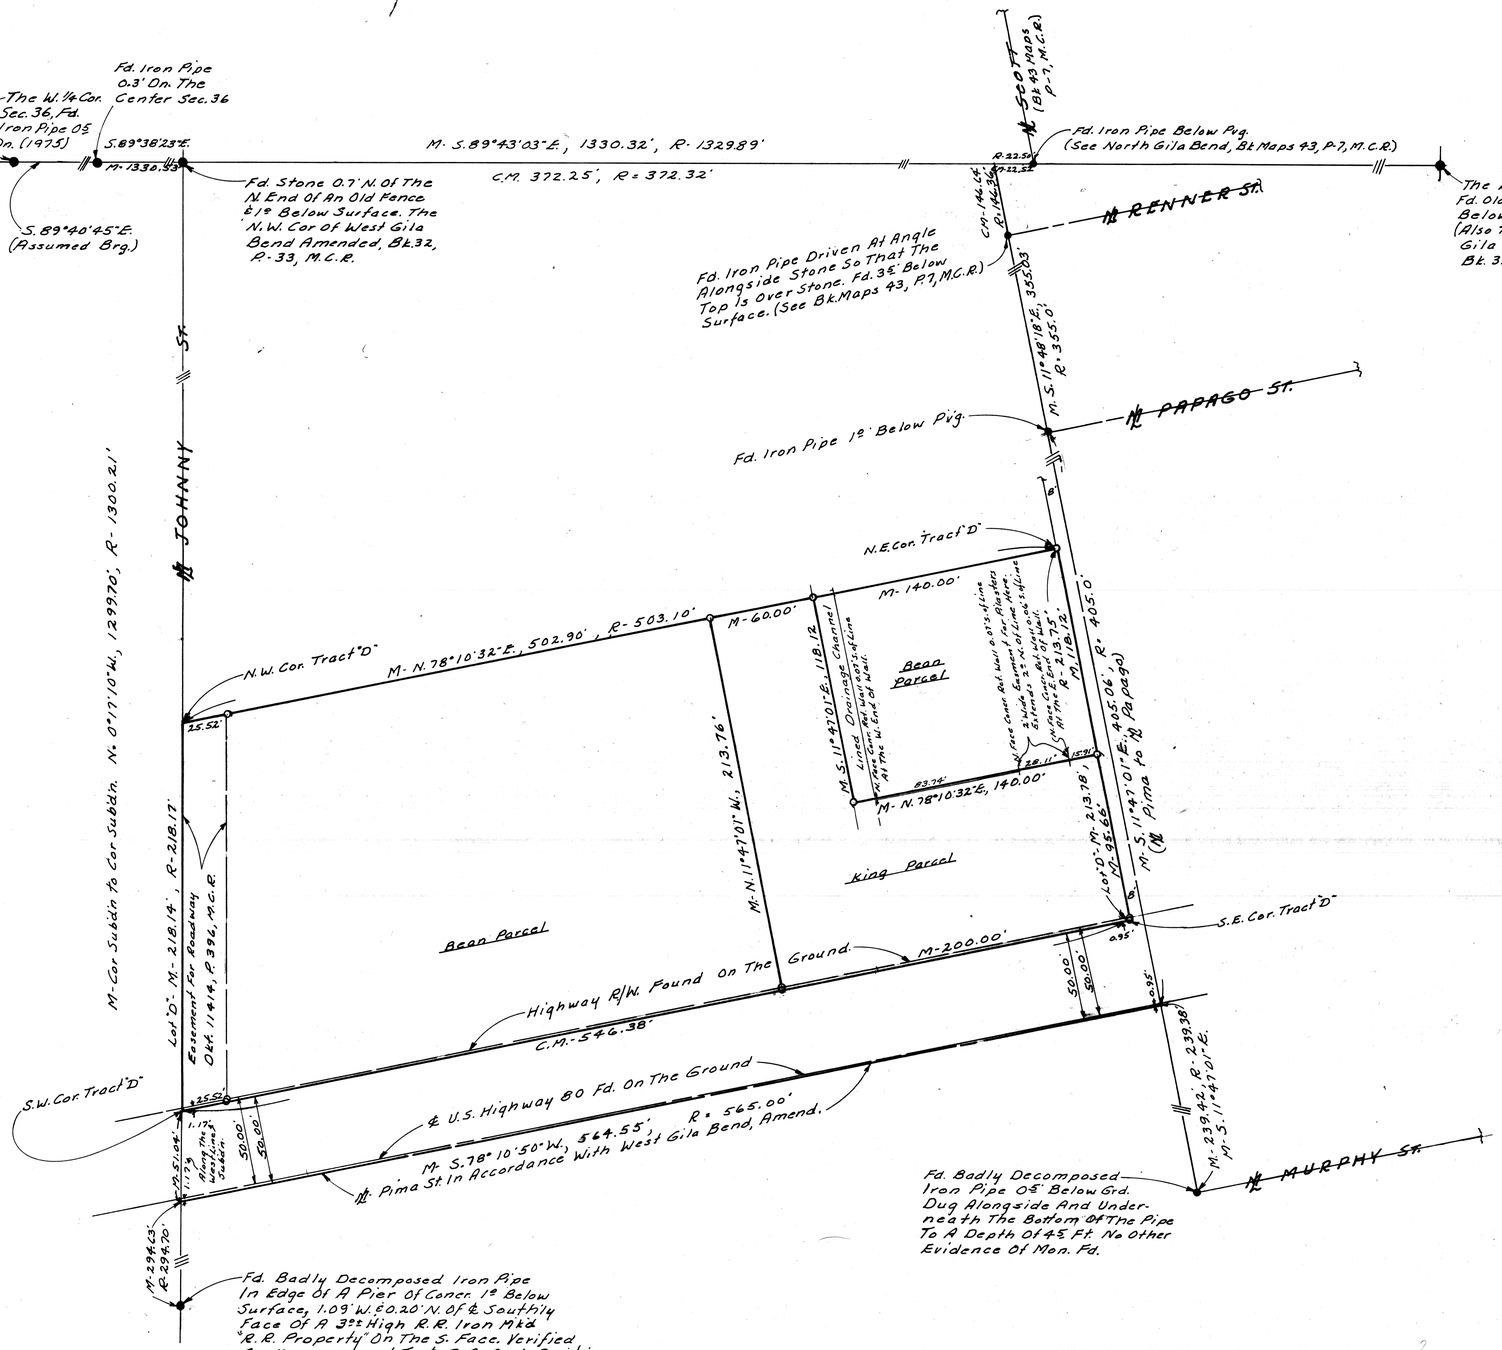

N

Scale: 1" = 40'

LEGEND

- ● = Monument Found
- ● = Iron Pipe or Iron Bar Found
- ○ = 1/2" I.D. Iron Pipe Tagged L.S. 1681 Set This Survey
- R = Data From Maricopa County Records
- CR = Calculated From R
- M = Measured in Field
- CM = Calculated From M
- = Wire or Wood Fence
- = Chain Link Fence
- = Block or Stone Wall

Note: The 1/2" Iron Pipe Above Set On Corners Of Tract "D" & King Parcel. 1/2" dia. Iron Bar Set On The Fd. Highway R/W Line.

Note: The S.E. Cor. Tract "D" & The R/W Pt. Fall On Concr. & Are Chisel "X" Marks On The Sidewalk.

CERTIFICATION: This will certify that the survey shown hereon was done under my supervision during the month of August, 1976

REGISTERED LAND SURVEYOR CERTIFICATE NO. 1681 PHOENIX, ARIZONA

ARIZONA SURVEYING SERVICE
2802 W. SOLANO DR. N., PHOENIX, ARIZONA
Drawing No. L-76-7858 Phone: 242-0539

DIN# 59360 1 of 1