REPORT OF SURVEY

OF

That Portion Of Lot 6, Club Estates Subdivision As Recorded In Book 74 Of Maps, Page 49, Mar. Co. Records, Az. Shown Hereon.

FOR

MR & MRS. JOHN A. GILLETT

6656 N. Lost Dutchman Dr.
Scottsdale, Arizona

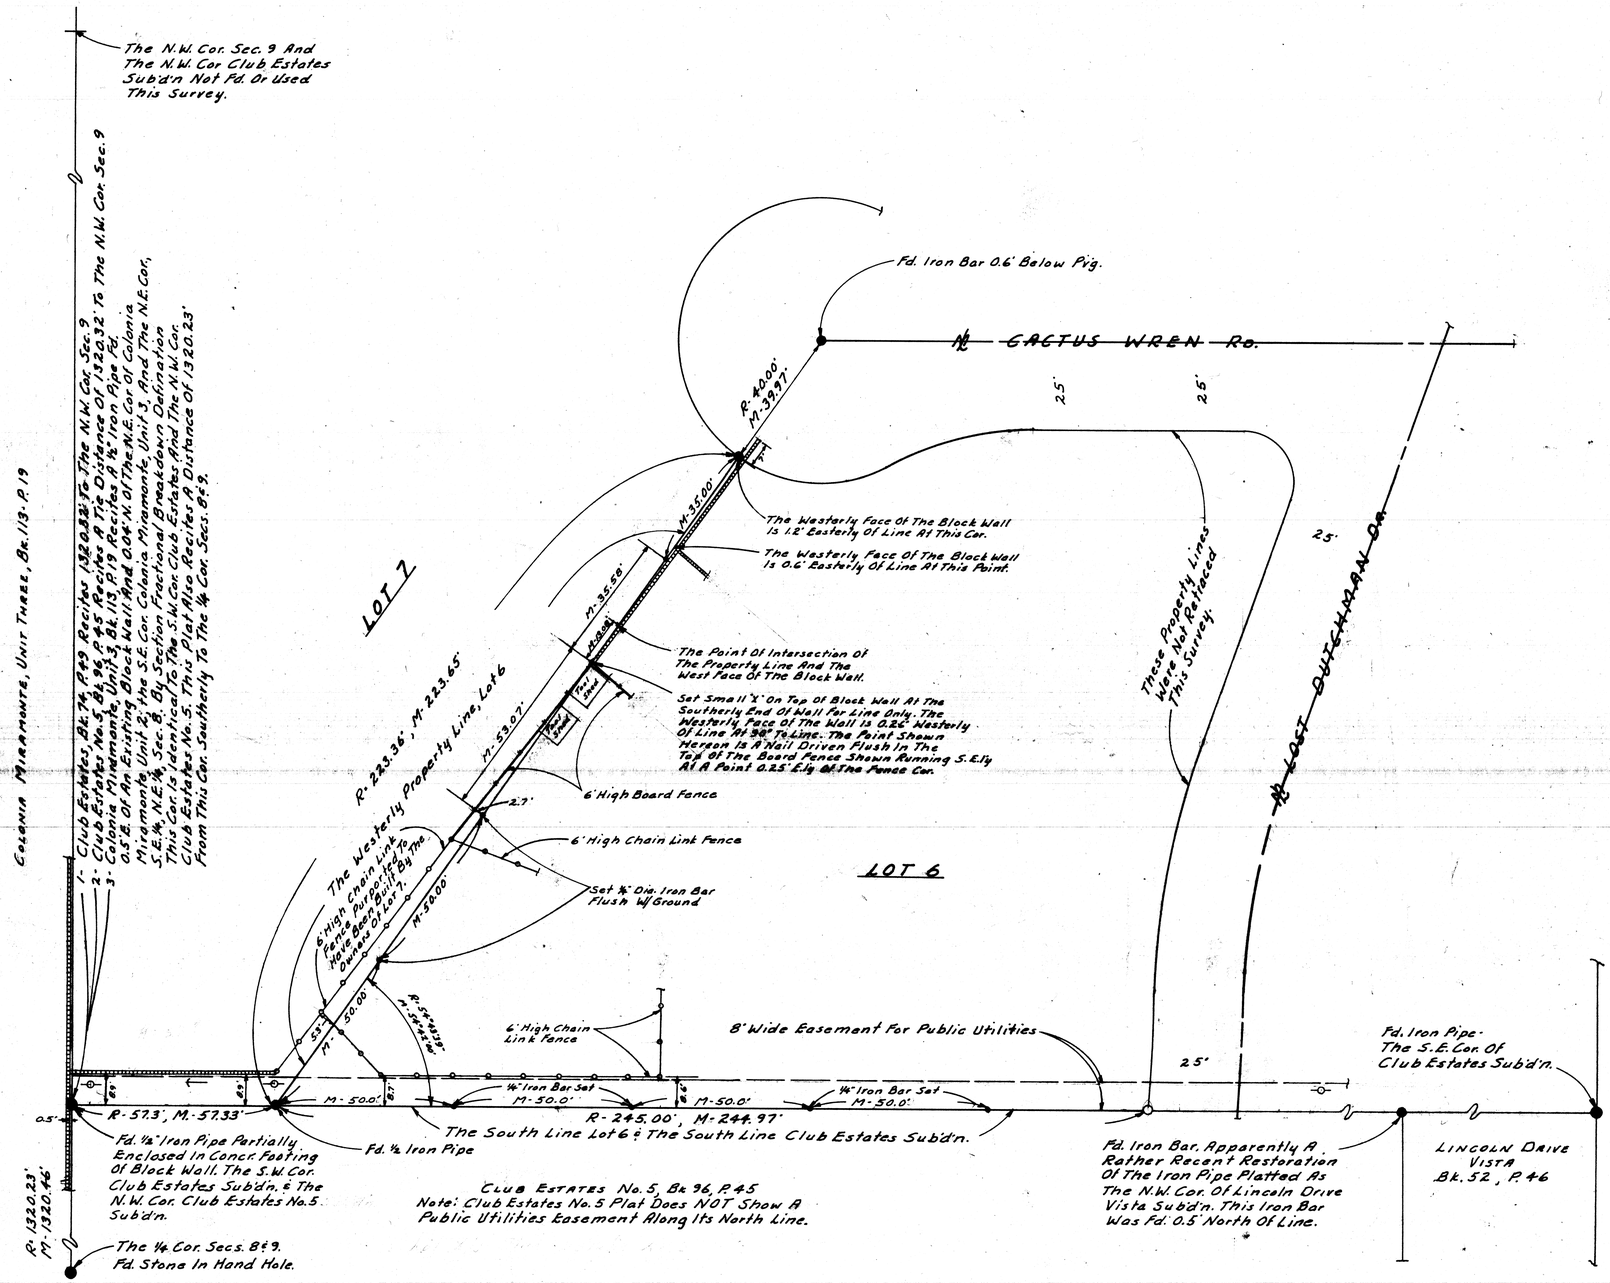

N

Scale: 1" = 20'

LEGEND

- ● = Monument Found
- ● = Iron Pipe or Iron Bar Found
- ○ = 1/2" I.D. Iron Pipe Tagged L.S. 1681 Set This Survey
- R = Data From Maricopa County Records
- CR = Calculated From R
- M = Measured In Field
- CM = Calculated From M
- +++++ = Wire or Wood Fence
- -o-o-o- = Chain Link Fence
- ▭▭▭ = Block or Stone Wall

CERTIFICATION: This will certify that the survey shown hereon was done under my supervision during the month of March, 1972.

Eugene E. Livesay
REGISTERED LAND SURVEYOR
CERTIFICATE NO. 1681
STATE OF ARIZONA

ARIZONA SURVEYING SERVICE
5704 N. 27th AVENUE, PHOENIX, ARIZONA
Drawing No. L-72-1683 Phone: 242-0539

DIN # 59361 1 OF 1