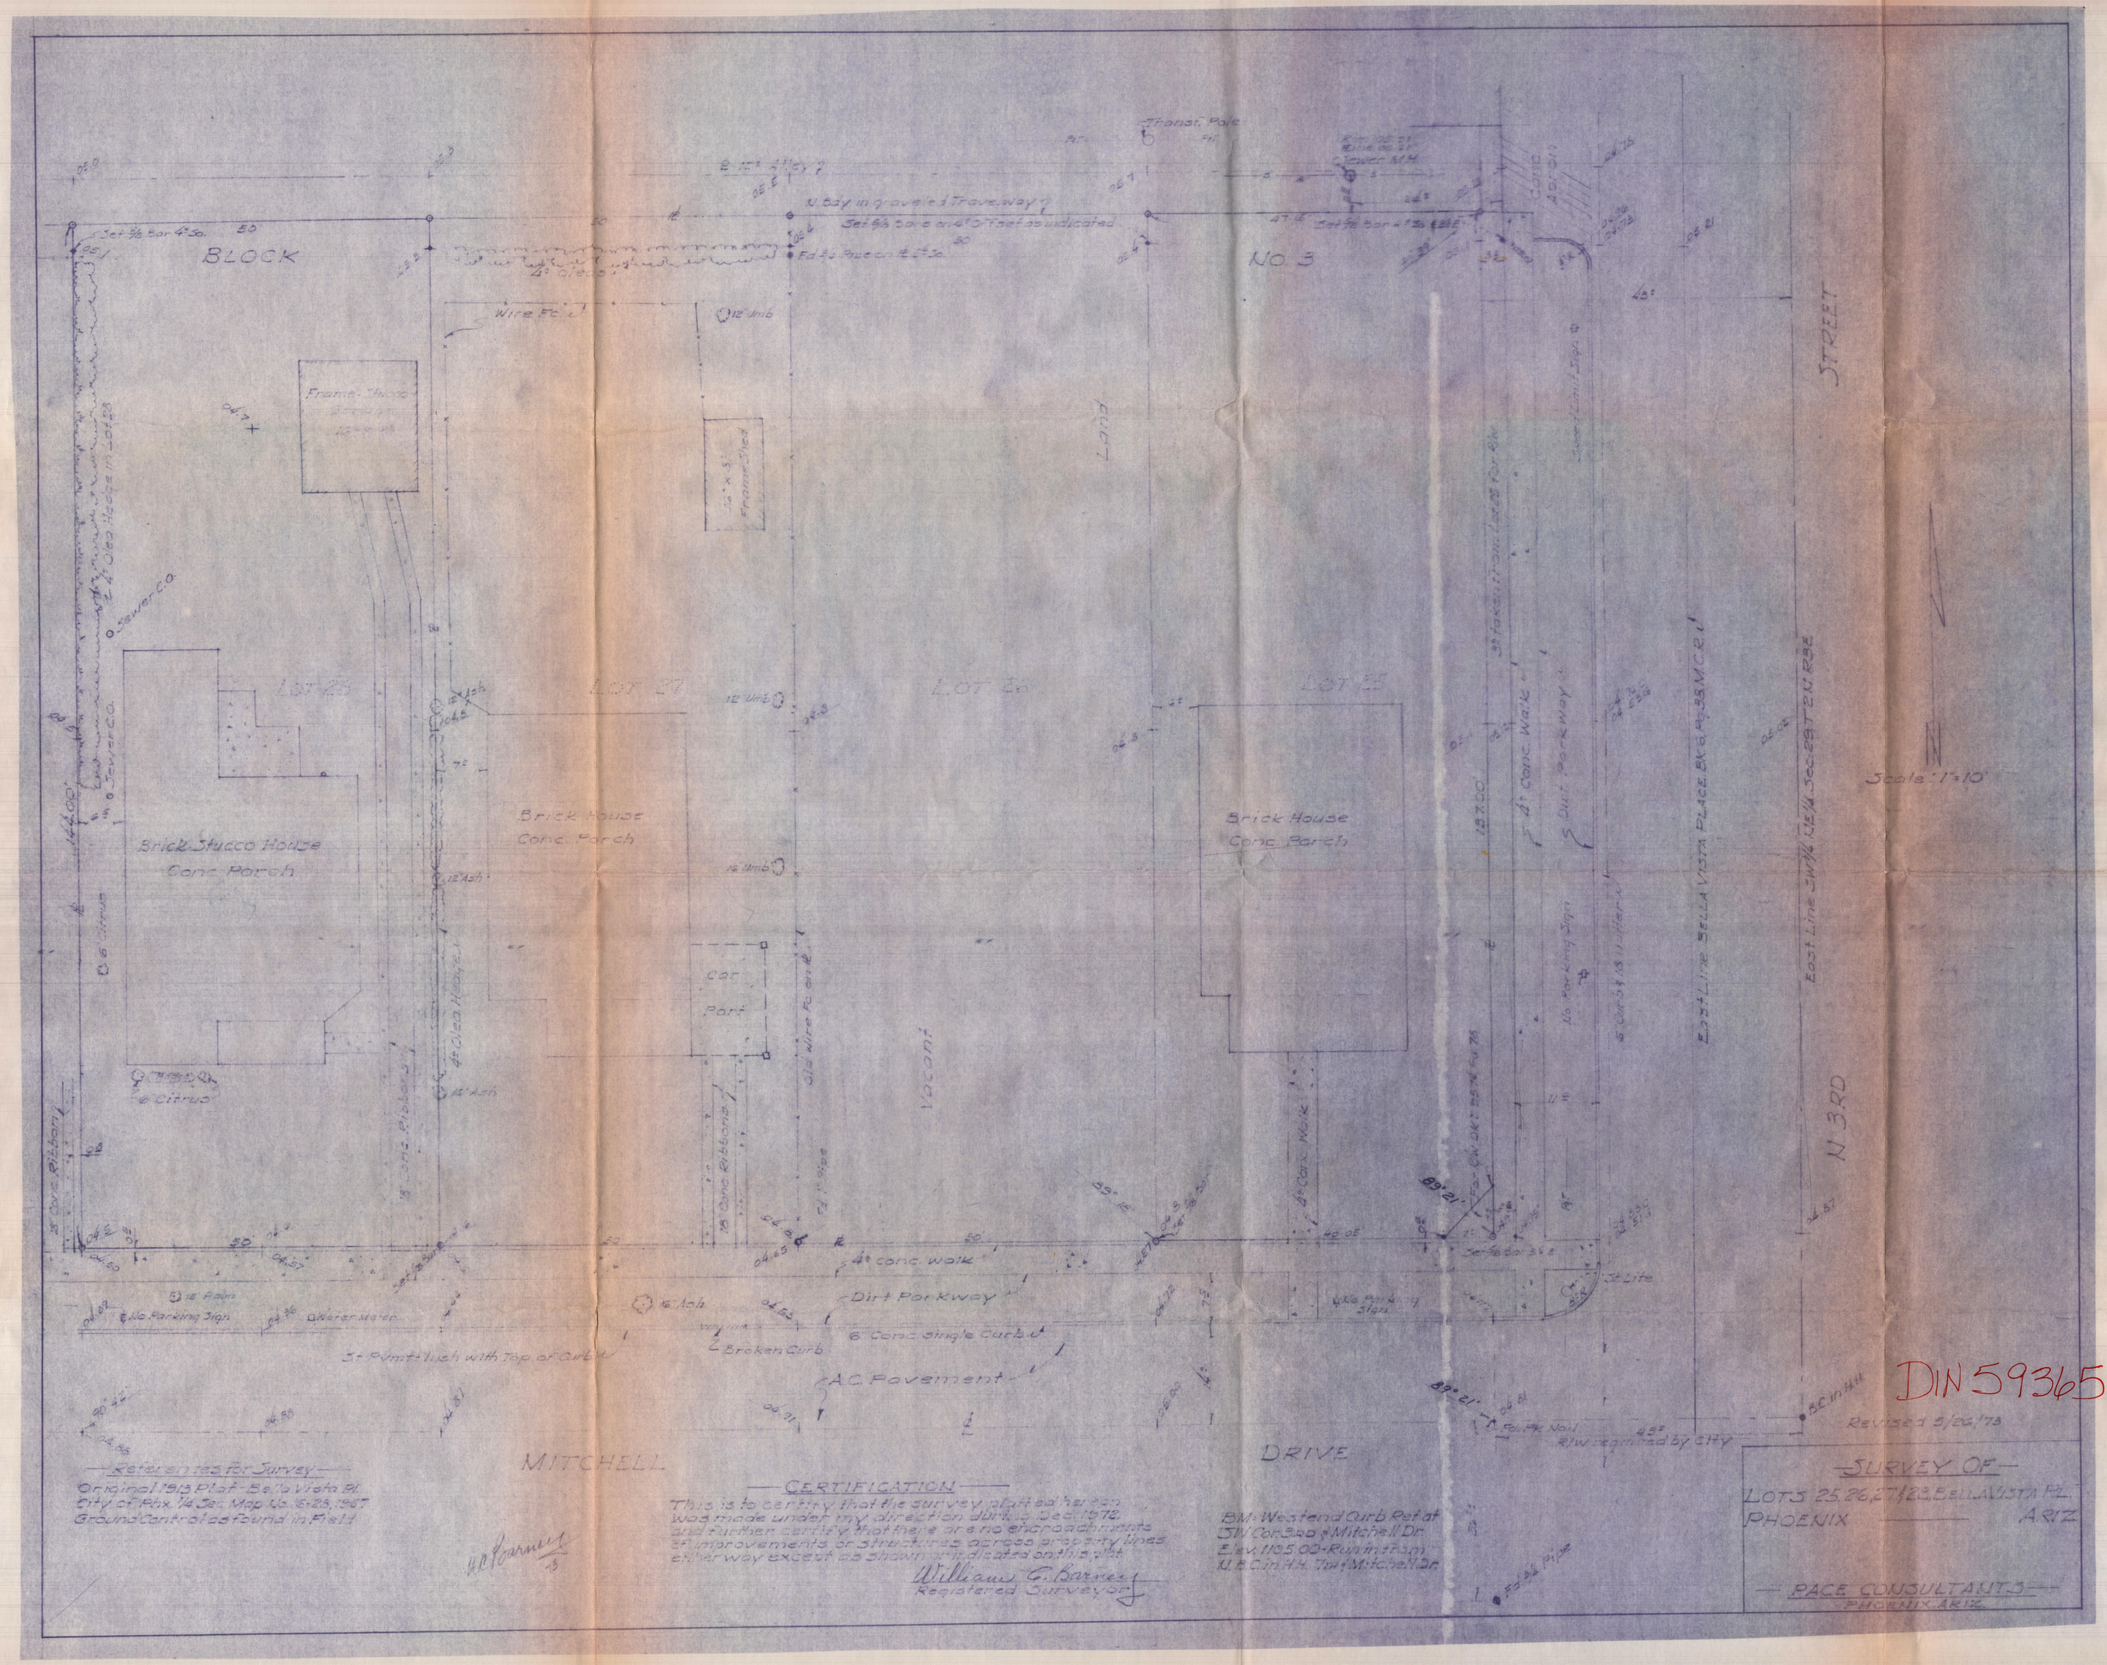

References for Survey
Original 1913 Plat - Bella Vista Pl.
City of Phx. 1/4 Sec. Map No. 16-28, 1967
Ground Control as found in Field

CERTIFICATION
This is to certify that the survey platted hereon was made under my direction during Dec. 1972, and further certify that there are no encroachments of improvements or structures across property lines either way except as shown or indicated on this plat.

William G. Barney
Registered Surveyor

BM: Westend Curb Ref. at SW Cor. 3rd & Mitchell Dr.
Elev. 1105.00 - Run in from N.B.C. in H.H. 7th & Mitchell Dr.

SURVEY OF
LOTS 25, 26, 27 & 28, BELLA VISTA PL.
PHOENIX ARIZ

PACE CONSULTANTS
PHOENIX, ARIZ.