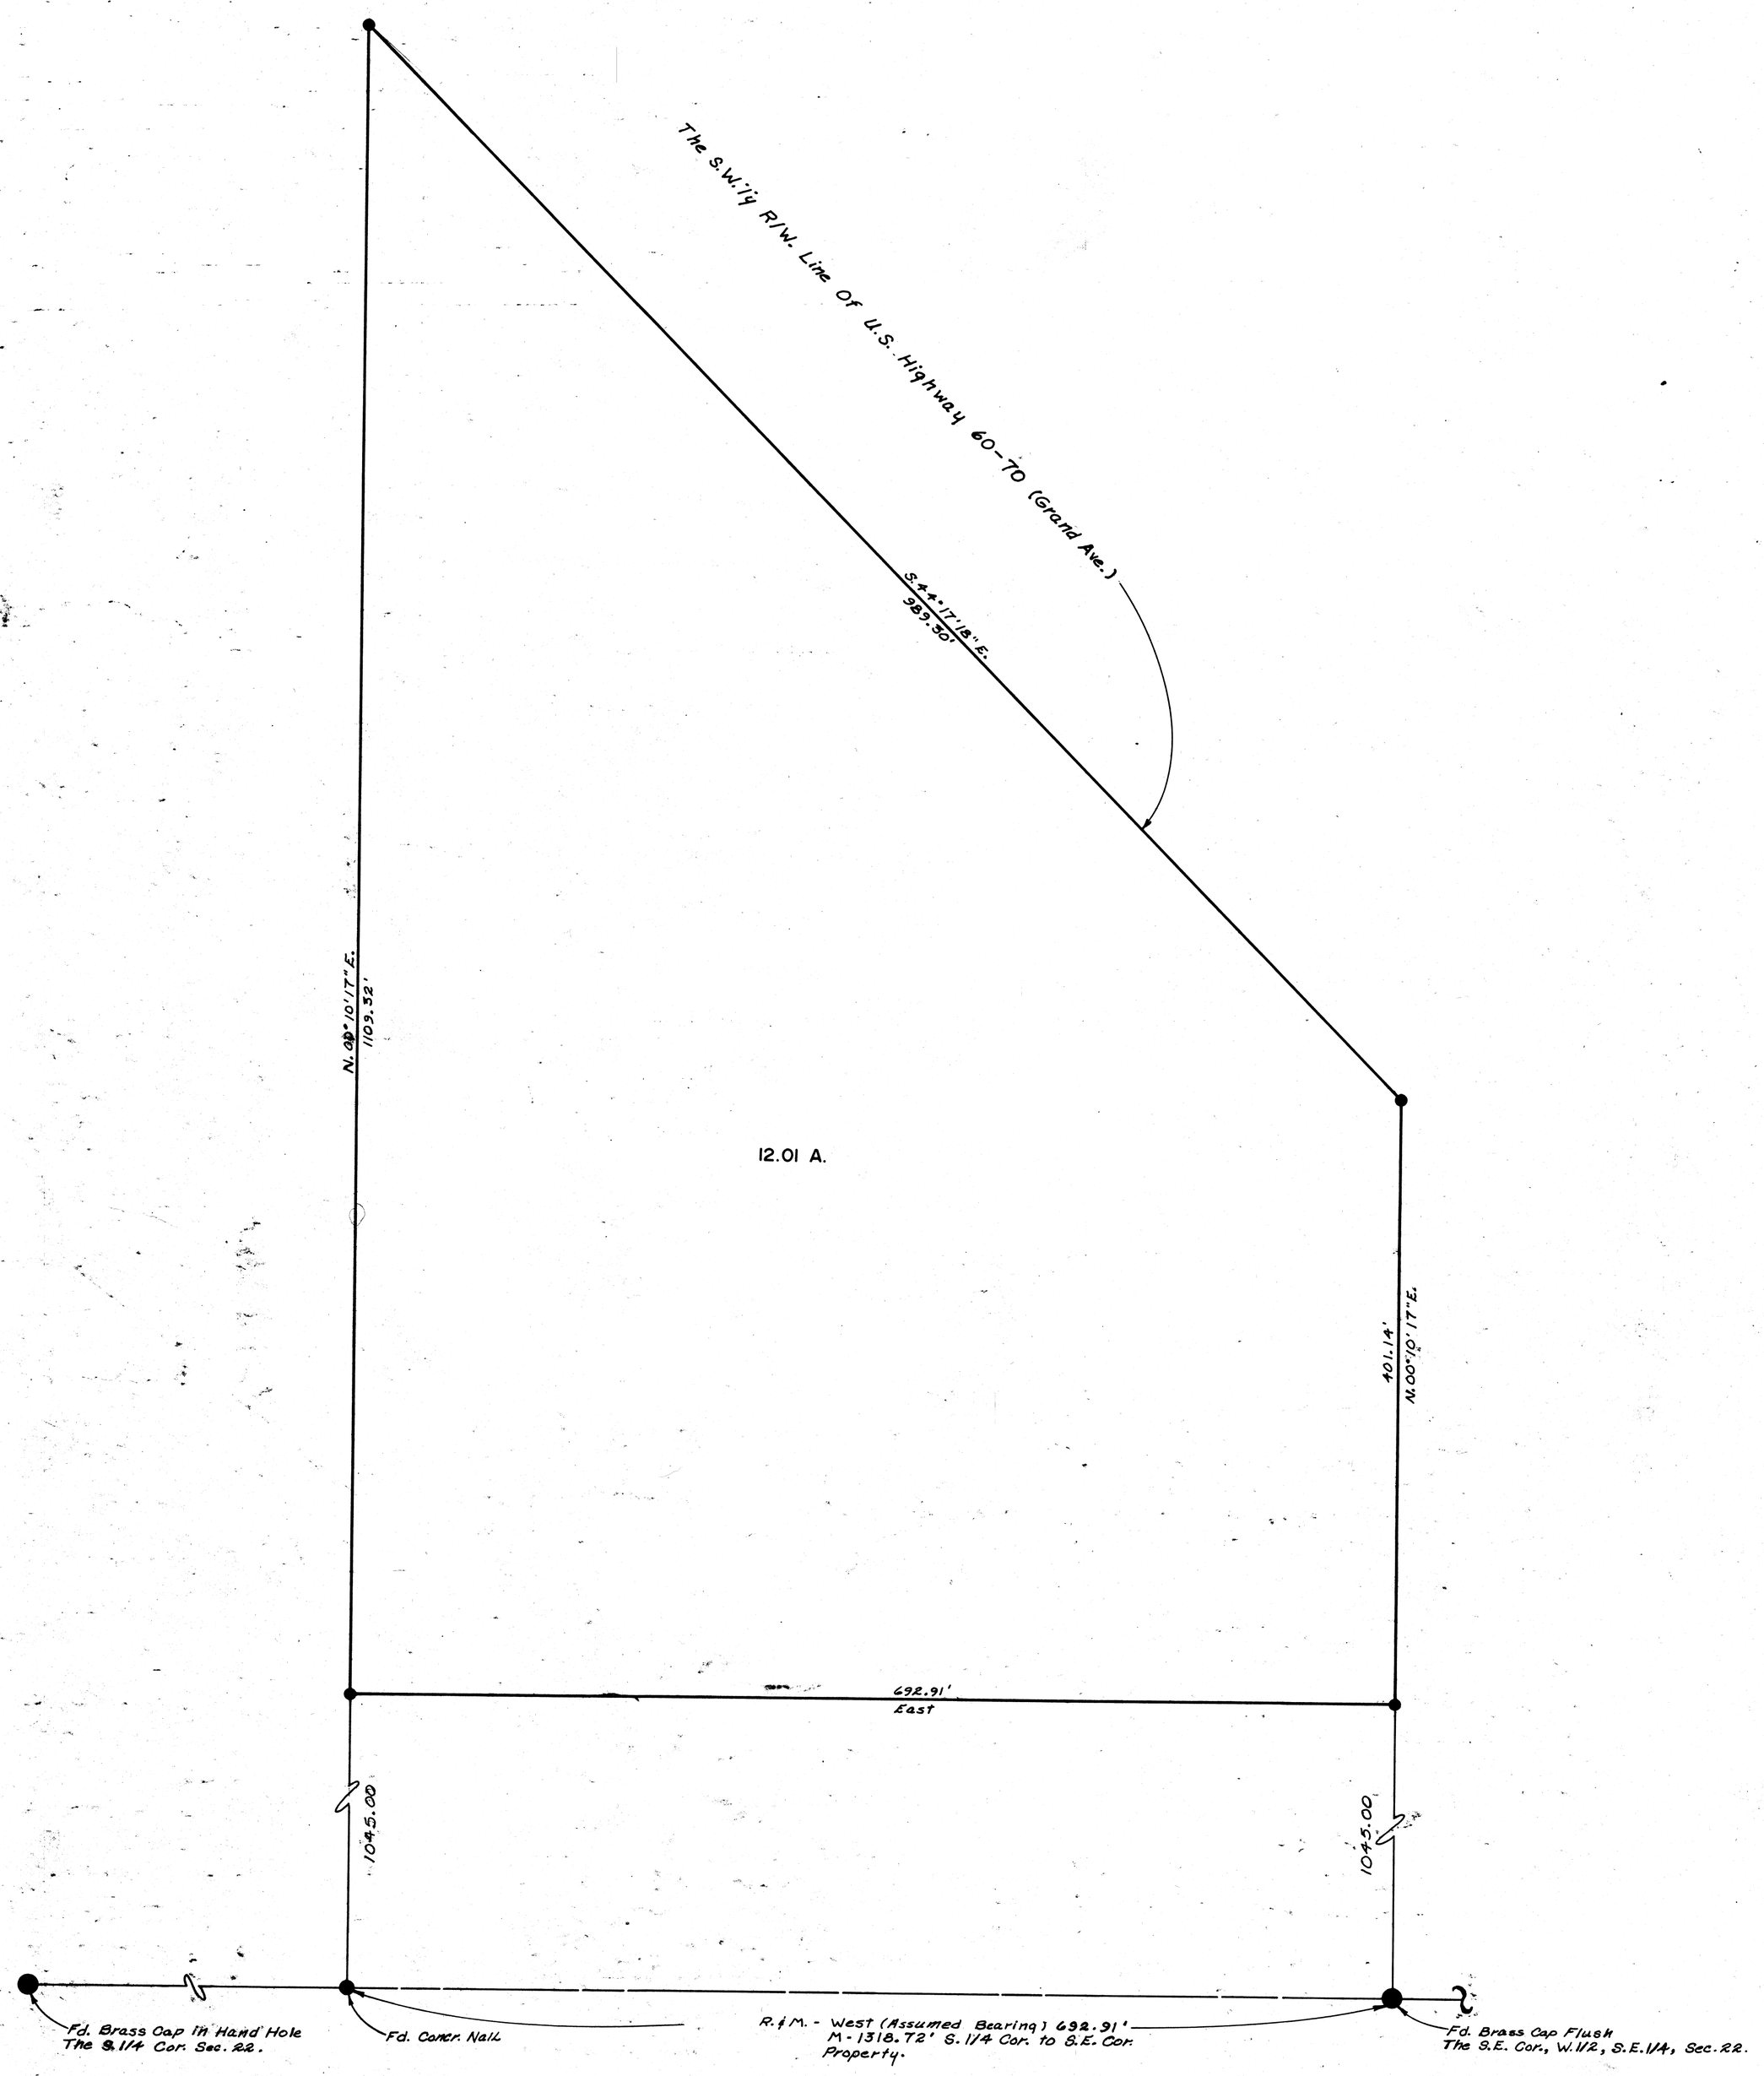

REPORT OF SURVEY

OF

The East 692.91 feet of the W.1/2, S.E.1/4, Section 22, T.3N., R.1E., G. & S.R.B. & M., Mar. Co., AZ., lying South of the southerly right-of-way line of Highway 60-70 (Grand Ave.) as recited in Book 590, Page 508 through Page 512, with the West line of the above said parcel being parallel to the East line of the said W.1/2, S.E.1/4, Sec. 22, EXCEPT the South 1045.00 feet thereof.

FOR

JOSEPHINE WAGONER JACKSON
3444 De Leone
San Marcos, California

N

Scale: 1" = 60'

LEGEND

- ● = Monument Found
- ● = Iron Pipe or Iron Bar Found
- ○ = 1/2" I.D. Iron Pipe Tagged L.S. 1681 Set This Survey
- R = Data From Maricopa County Records
- CR = Calculated From R
- M = Measured In Field
- CM = Calculated From M
- = Wire or Wood Fence
- = Chain Link Fence
- = Block or Stone Wall

CERTIFICATION: This will certify that the survey shown hereon was done under my supervision during the month of

REGISTERED LAND SURVEYOR CERTIFICATE NO. 1681 EUGENE S. KELLEY Date Signed 4-6-74 ARIZONA, U.S.A.

ARIZONA SURVEYING SERVICE
5704 N. 27th AVENUE, PHOENIX, ARIZONA
Drawing No. L-72-3697 Phone: 242-0539

DIN# 59374 1 of 1