Descriptions

Parcel "A":
The West 64 ft. of the N½ E½ N½ NW¼ NW¼ SE¼ Sec. 36, T2N, R3E, G&S.R. B&M. Except the North 30 feet for Roadway purposes.

Parcel B:
The East 140 feet of the West 204 feet of the N½ E½ N½ NW¼ NW¼ SE¼ Sec. 36 T2N. R3E. G&S.R B&M. Except the North 30 feet for Roadway purposes.

Parcel "C":
The N½ E½ N½ NW¼ NW¼ SE¼ Sec. 36, T2N, R3E. G&S.R. B&M. Except the West 204 feet, and Except the North 30 feet for Roadway Purposes.

Parcel "D":
The North 30 feet of the N½ E½ N½ NW¼ NW¼ SE¼ Sec. 36 T2N R3E. G&SR B&M. for Roadway Purposes.

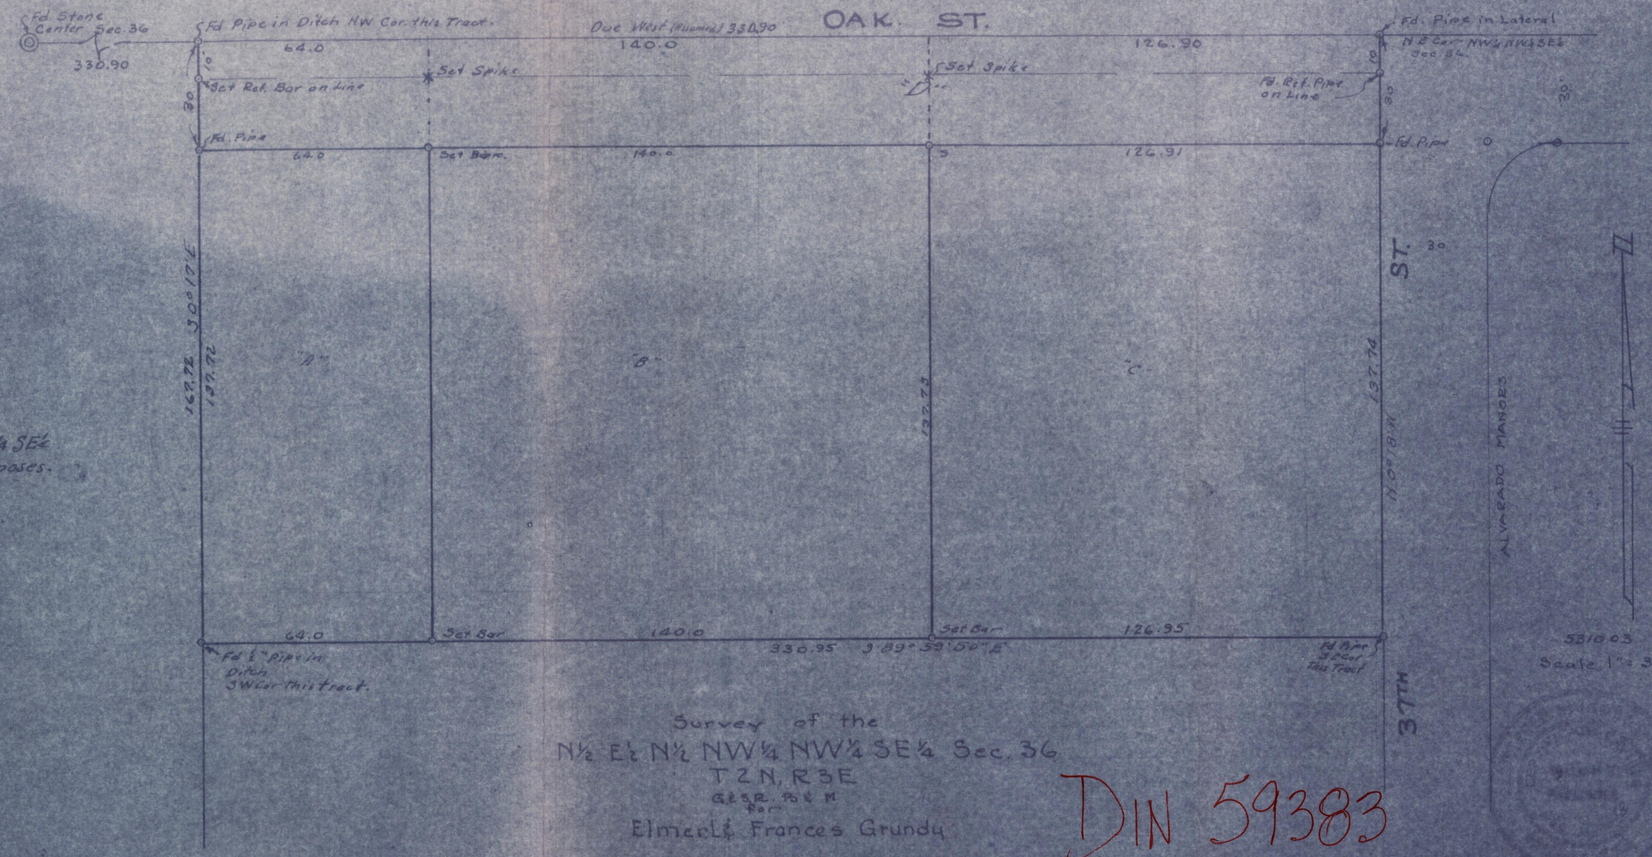

Survey of the
N½ E½ N½ NW¼ NW¼ SE¼ Sec. 36
T2N, R3E
G&S.R. B&M
for
Elmer & Frances Grundy

W.T. Keplinger - Engineer
oct 1953

DIN 59383