SURVEY OF A TRACT OF LAND

IN

S.E. $\frac{1}{4}$ S.W. $\frac{1}{4}$, SEC. 9, T. 3 N., R. 3 E., G. & S. R. B. & M.,
MARICOPA CO., ARIZ.

SCALE: 1 INCH = 200 FEET

checked & found stone on Line to 16/13 but its position on E+W Line is too far South by 3 ft.

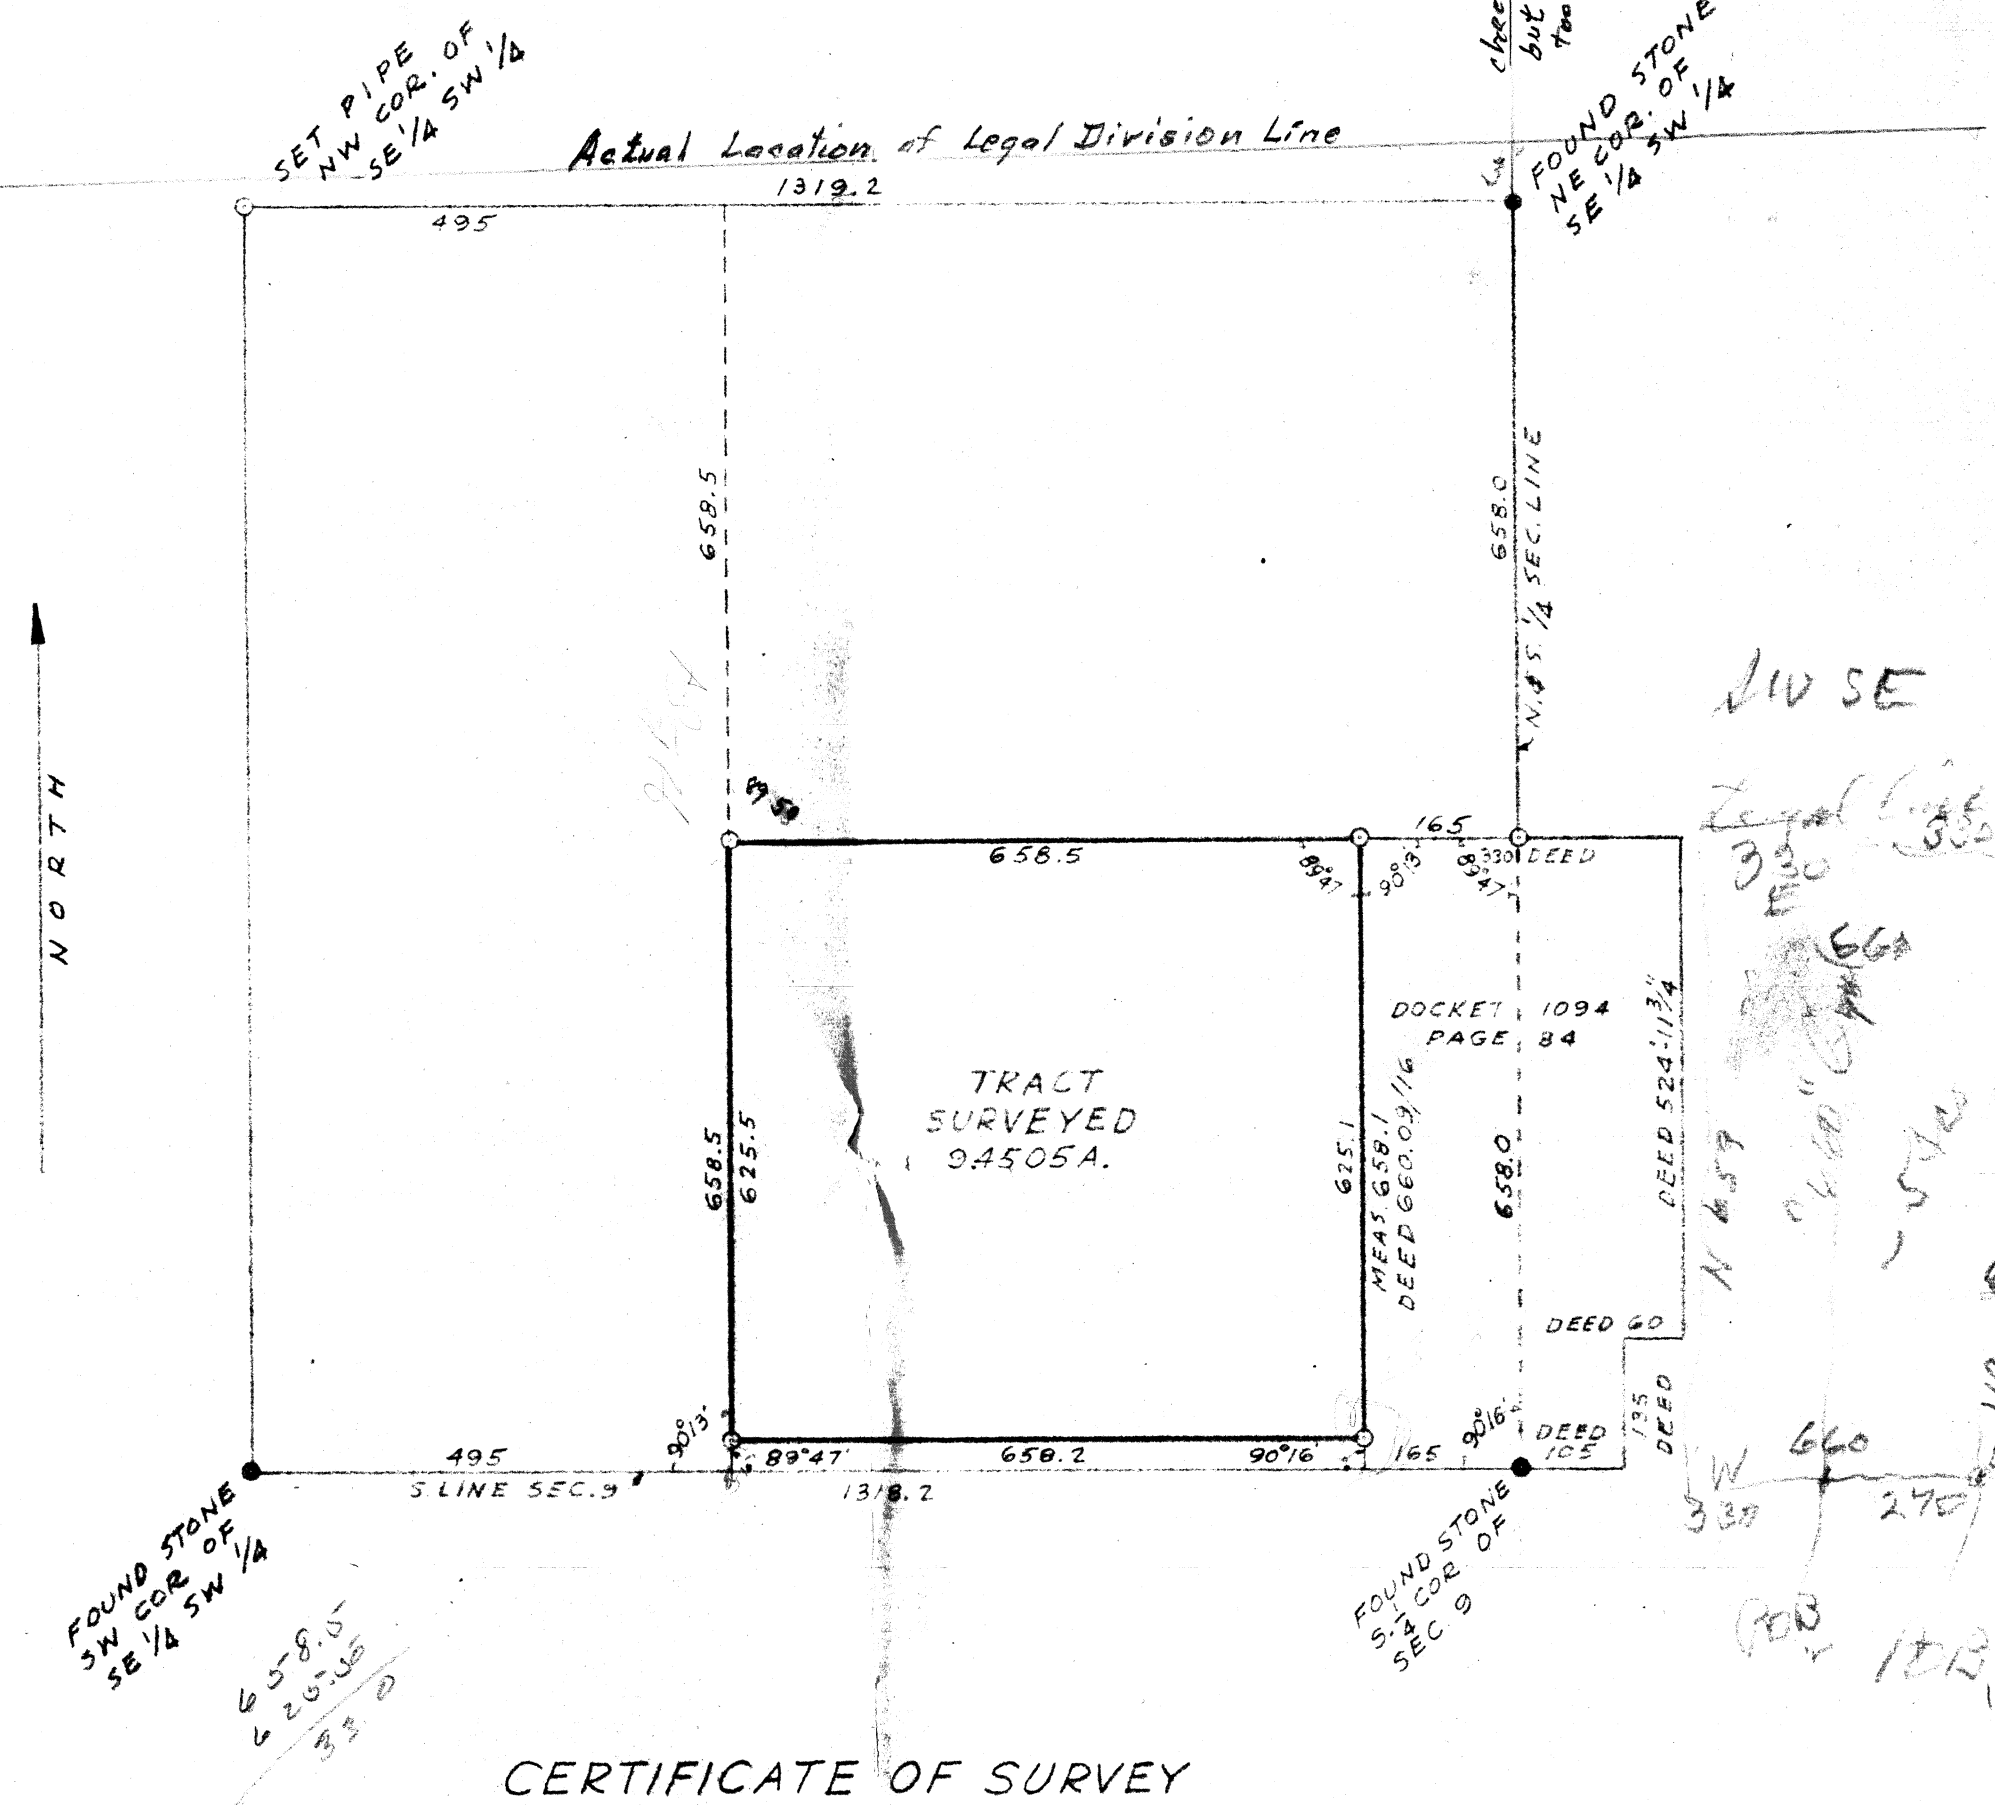

CERTIFICATE OF SURVEY

This is to certify that I have made a survey of the premises as shown by plat hereon and that I have marked the property corners with iron pipes this 1st day of October, 1954.

Edward Stringer
REGISTERED LAND SURVEYOR

5-13-1955
copied from Phx T. T. Escrow 535081

1 Par # 1, NW¼ SW¼ SE¼ Sec 9-3N-3E
2 Par # 2 NE¼ SW¼ SE¼ except thereof W½ W½ NE¼ SW¼ SE¼
3 Par # 3 SW¼ SW¼ SE¼ except that within this:
POB SW cor SE¼; thence E 105', thence N 135' thence E 60', thence N 524' 11¾" thence W 330' thence S 660.09/16" ft; thence E to POB

DIN 59392

REGISTERED LAND SURVEYOR
CERTIFICATE EXPIRES
EDWARD STRINGER
DEC. 31, 1954
ARIZONA, U.S.A.

BARTLETT ENGINEERING CO.
31 S. 1ST AVE.
PHOENIX, ARIZ.
AL 3-7212