REPORT OF SURVEY AND SITE PLAN

OF

Lots 25, 26 And 27, Block 12, Central Buckeye, As Shown On Page 28, Book Of Maps 20, Mar. Co. Rec.

For

THE CIRCLE K CORP.
2810 W. CAMELBACK ROAD
PHOENIX, ARIZONA

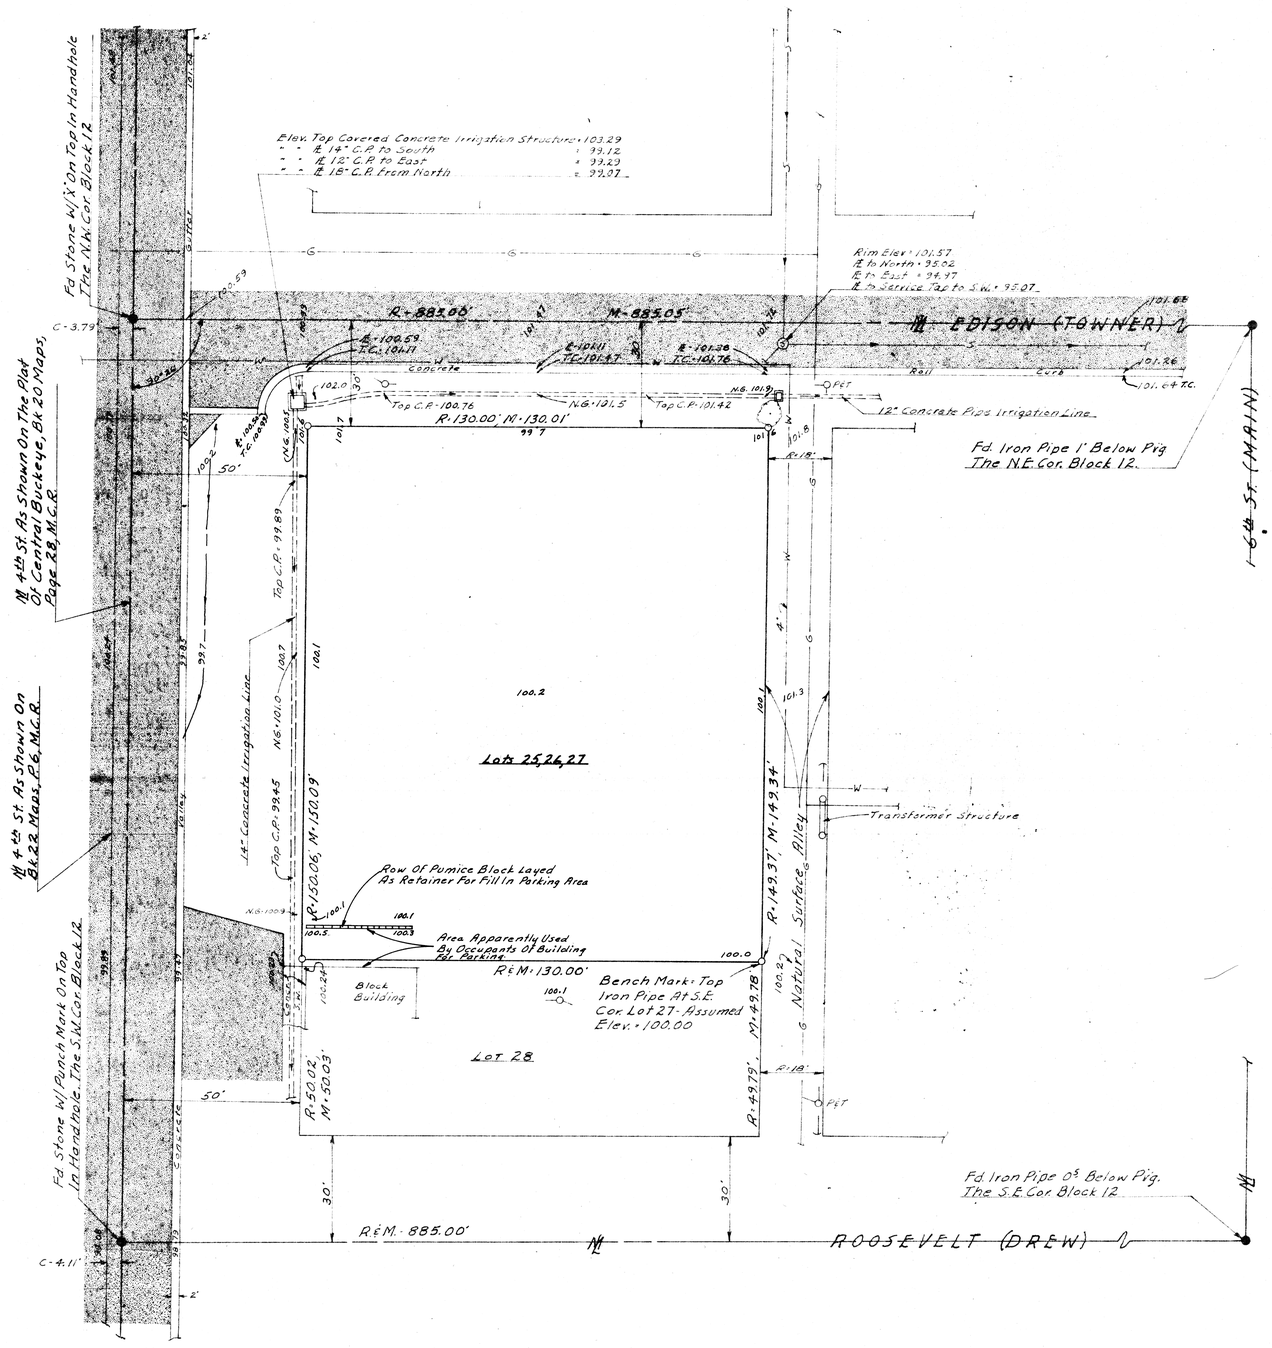

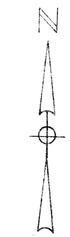

Scale: 1" = 20'

LEGEND

- ▭ = A.C. Pavement
- ○ = 1/2" I.D. Iron Pipe Tagged L.S. 1681 Set This Survey
- R = M.C.R. Data; M = Measured In The Field, -C = Calc. From "R"
- —O— = Overhead Power Pole -- "P&T" = Also Telephone
- —S— = Sanitary Sewer Line
- —W— = Water Line
- —G— Gas Line

Note: Sanitary Sewer Is Field Location. Gas Is From A.P.S. Plat, Water Is Approximate Location In Edison St. & Alley From The City Of Buckeye.

Certification: This will certify that the survey shown hereon was done by me during the month of November, 1970.

Eugene V. Shelley
12/2/70

ARIZONA SURVEYING SERVICE
5704 N. 27th AVENUE, PHOENIX, ARIZONA
DRAWING No. EPL-70-11623 - Sheet 1 of 2

DIN# 59409 1 of 2