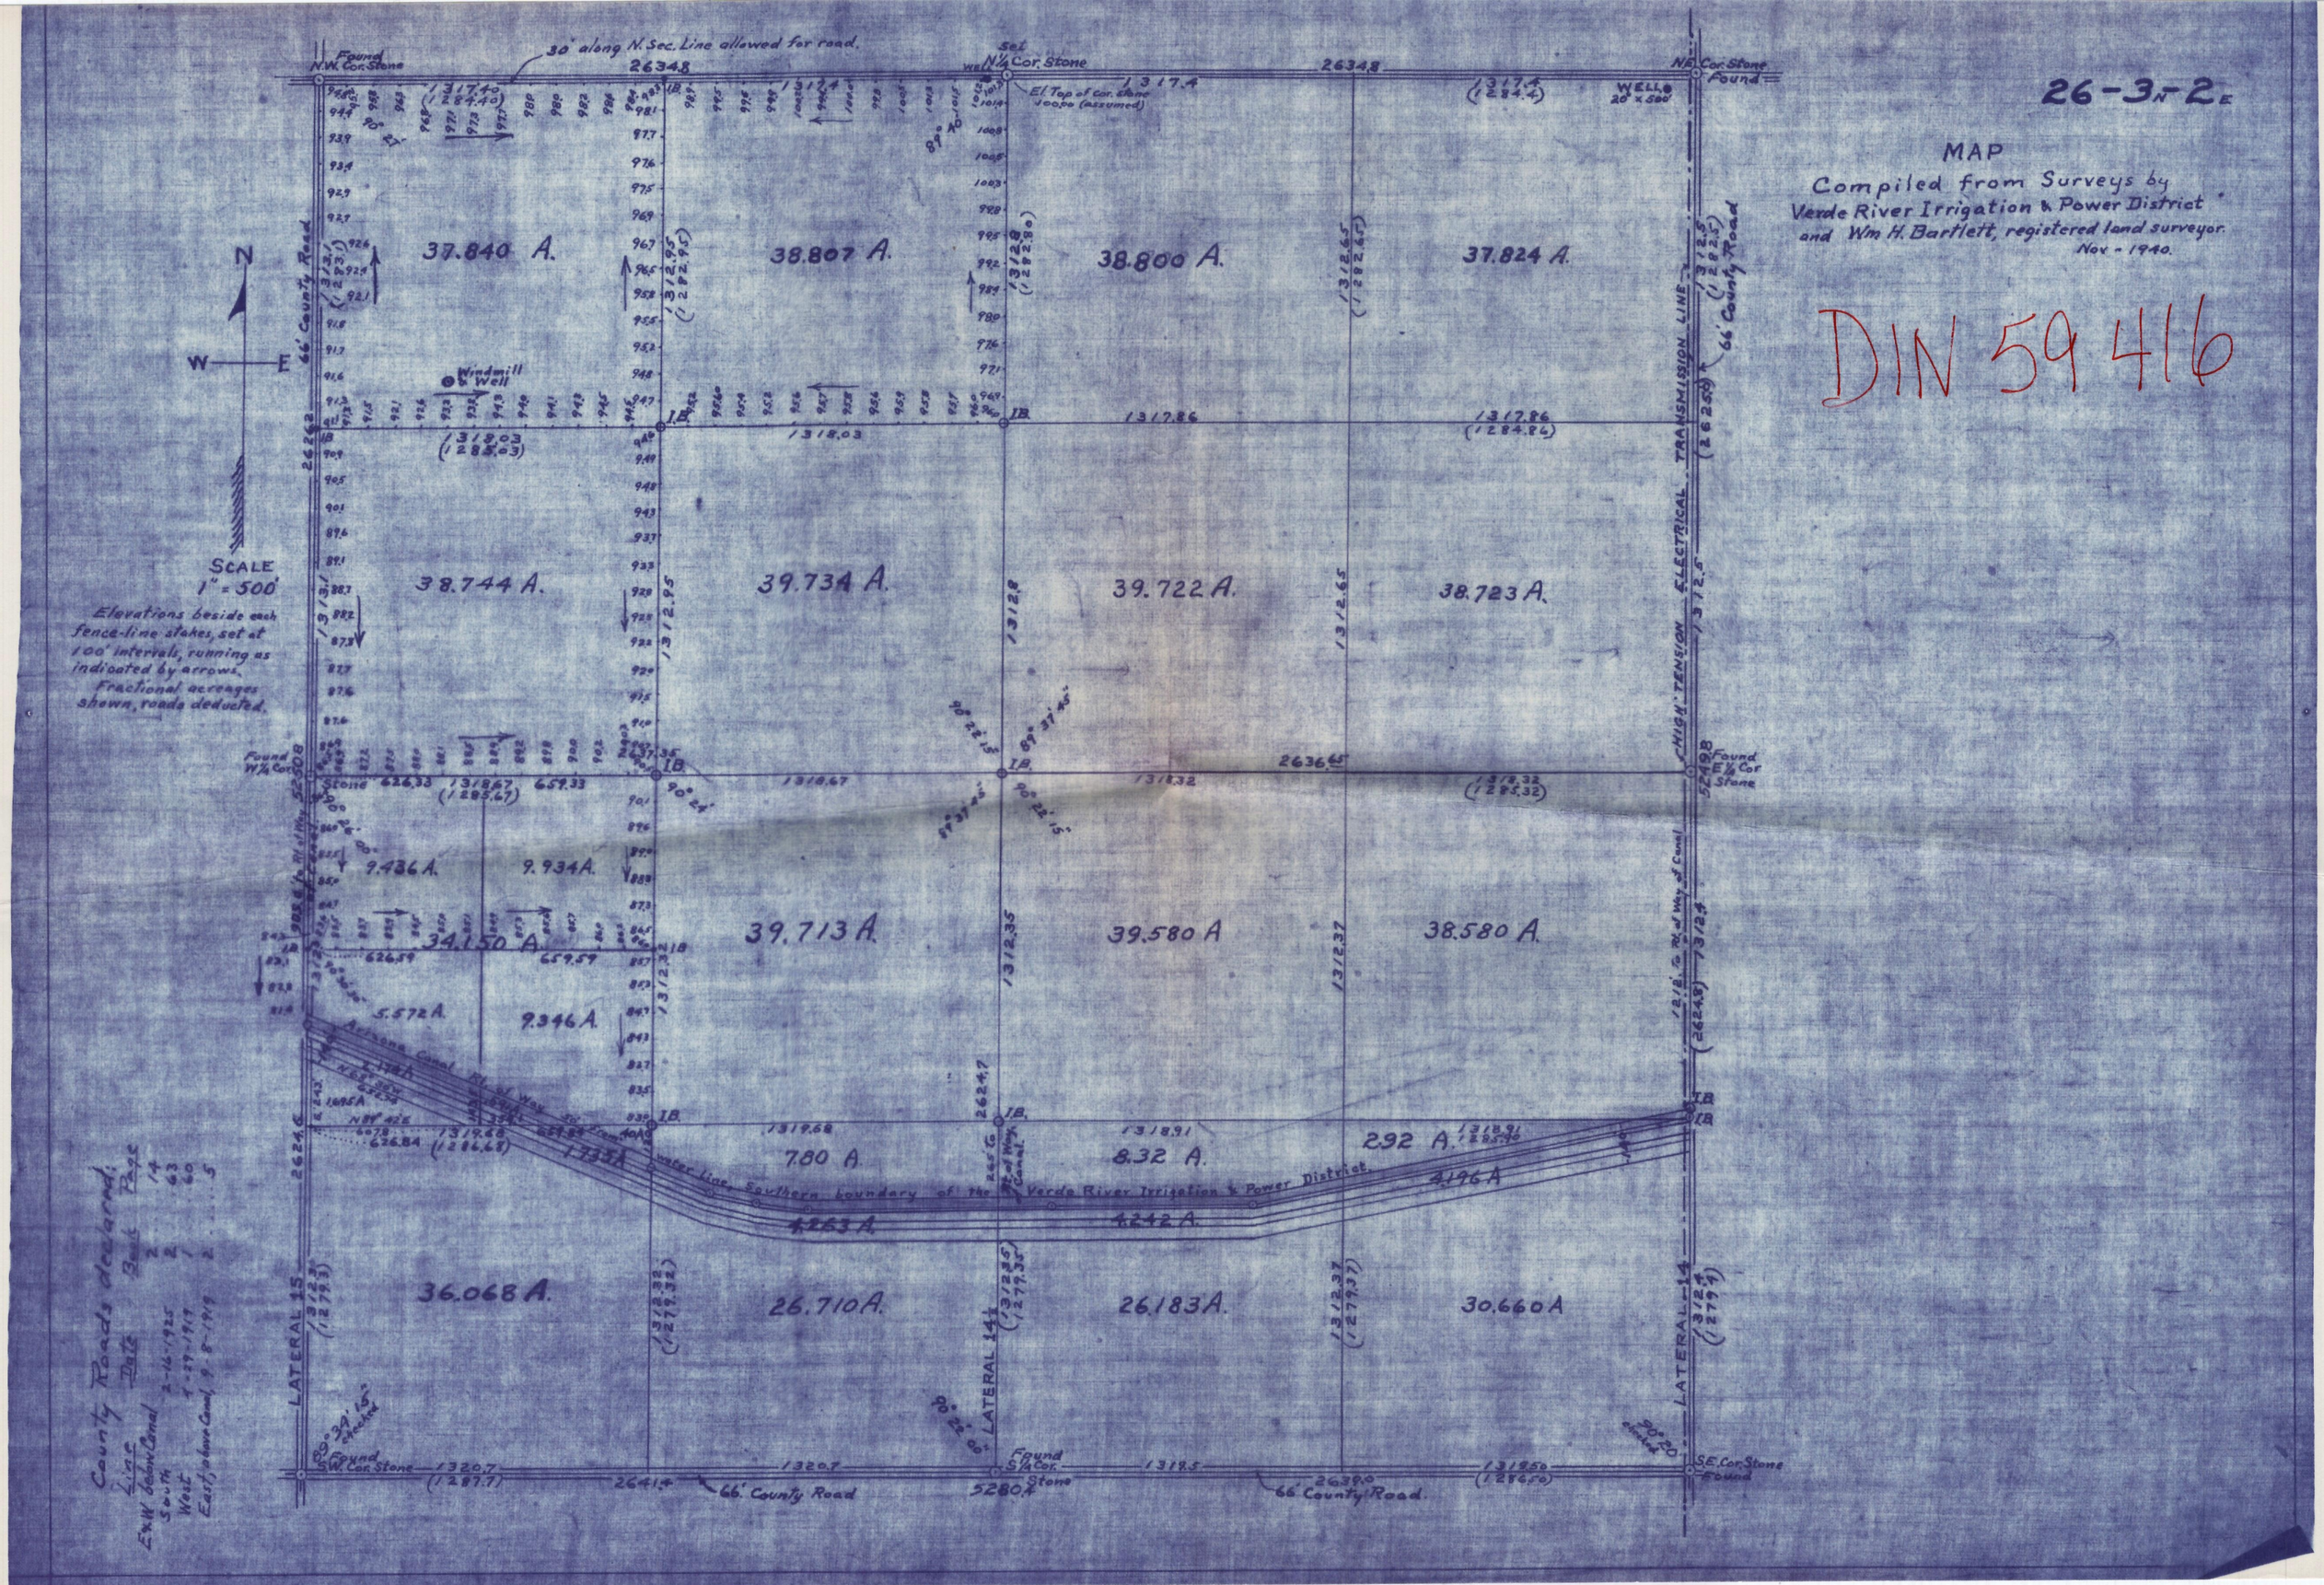
26-3N-2E
MAP
Compiled from Surveys by
Verde River Irrigation & Power District
and Wm H. Bartlett, registered land surveyor.
Nov - 1940.
DIN 59416
N
W
E
SCALE
1" = 500'
Elevations beside each fence-line stakes, set at 100' intervals, running as indicated by arrows.
Fractional acreages shown, roads deducted.
Found N.W. Cor. Stone
30' along N. Sec. Line allowed for road.
Set W1/4 Cor. Stone
El. Top of cor. stone 1000 (assumed)
N.E. Cor. Stone Found
WELLS 20' x 500'
66' County Road
HIGH TENSION ELECTRICAL TRANSMISSION LINE
Windmill & Well
Found W1/4 Cor. Stone
Found E1/4 Cor. Stone
Arizona Canal
Water line, Southern boundary of the Verde River Irrigation & Power District
LATERAL 15
LATERAL 14
Found S.W. Cor. Stone
Found S1/4 Cor. Stone
S.E. Cor. Stone Found
37.840 A.
38.807 A.
38.800 A.
37.824 A.
38.744 A.
39.734 A.
39.722 A.
38.723 A.
9.436 A.
9.934 A.
34.150 A.
39.713 A.
39.580 A
38.580 A.
5.572 A.
9.346 A.
7.80 A
8.32 A.
2.92 A.
4.263 A.
4.242 A.
4.196 A
36.068 A.
26.710 A.
26.183 A.
30.660 A
County Roads declared.
Line Date Book Page
E&W John Canal 2-16-1925 2 14
South 4-29-1919 2 63
West 1 60
East John Canal 9-8-1919 2 5