REPORT OF SURVEY

OF

That Portion Of The S.E. ¼, Sec. 9, T.1S., R.2E., G.&S.R.B.&M, Mar. Co., Ariz. Shown Hereon.

FOR

ROBERT B. COPLIN

P.O. Box 44, LAVEEN, ARIZONA

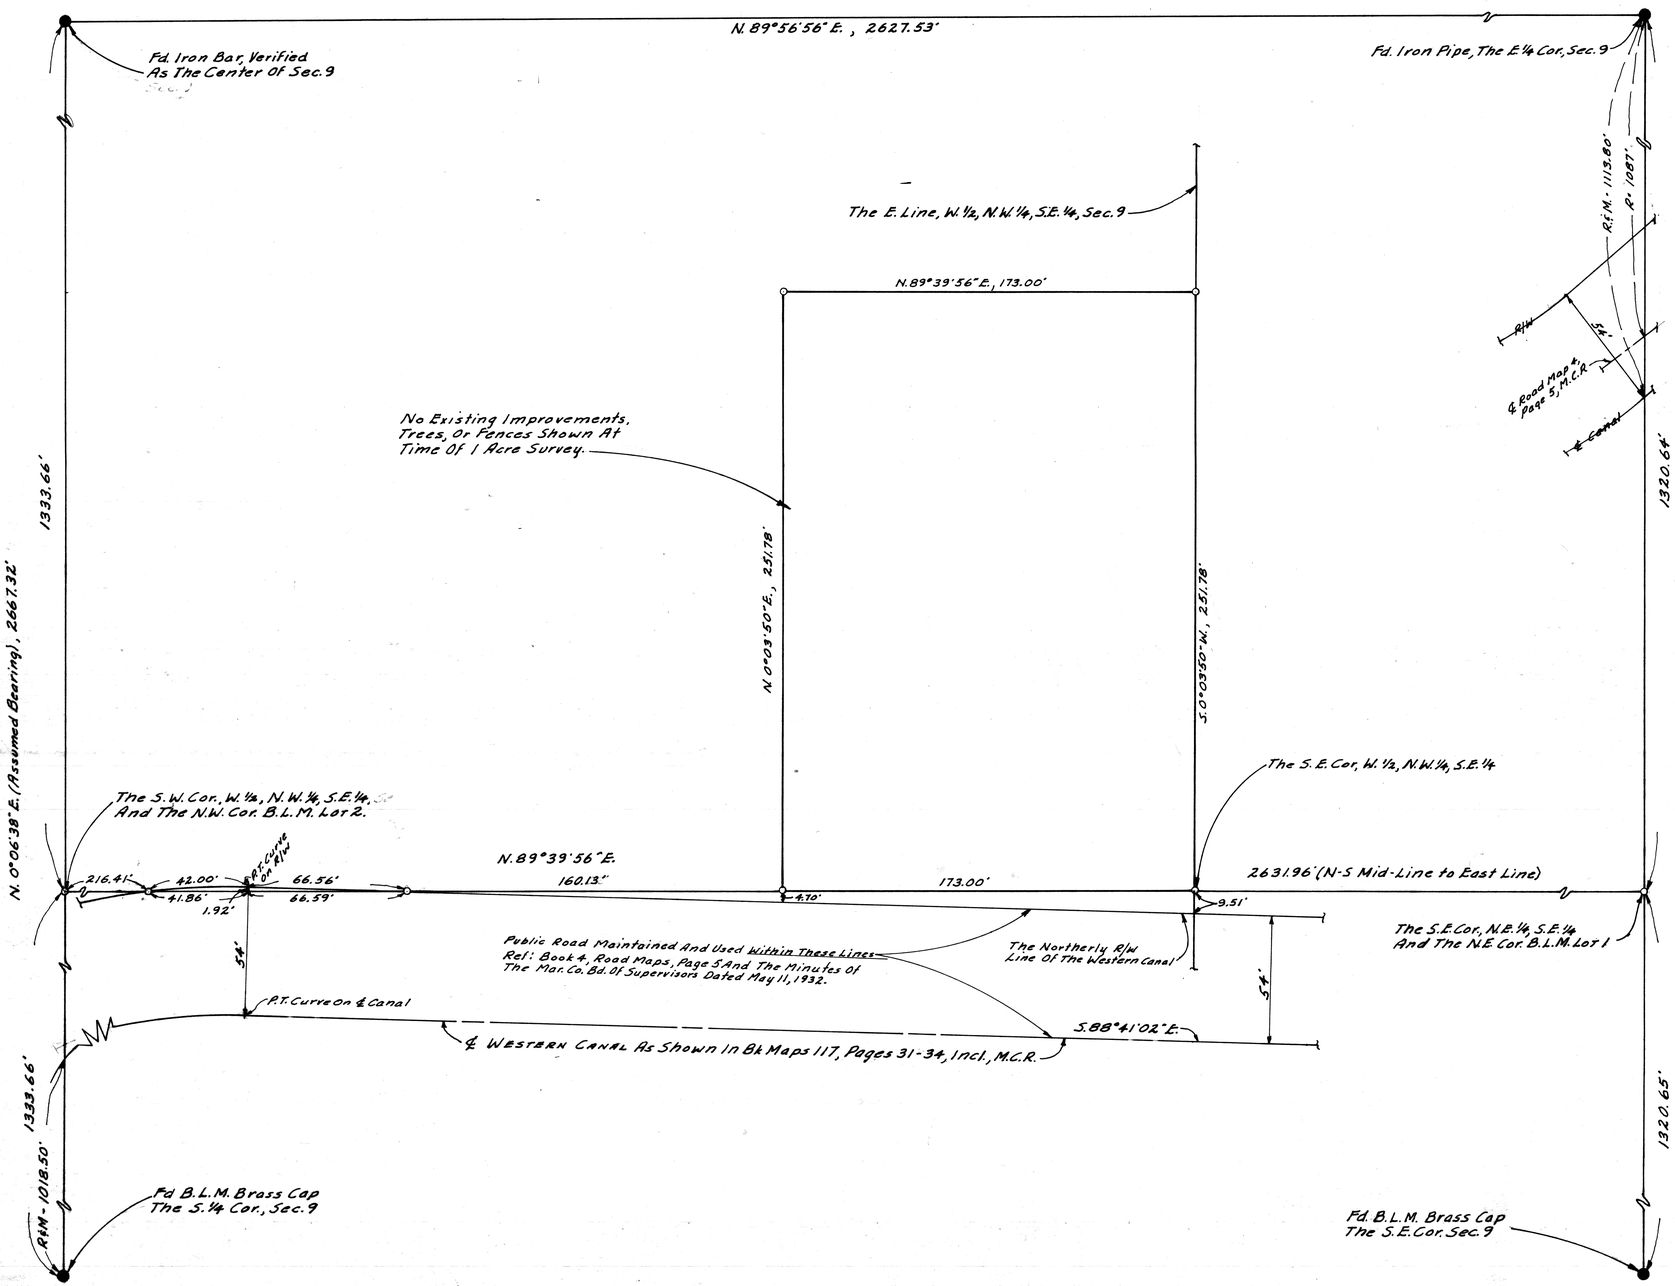

N

Scale, 1" = 30'

LEGEND

○ = ½" Iron Pipe Tagged L.S. 1681 Set During Surveys.
R = Data From M.C.R.
M = Measured In The Field

CERTIFICATE:

This will certify that the field work for the survey shown hereon was done by me or under my supervision, during the month of Oct. & Nov., 1966, Jan., 1967 and M[illegible]

Expires [illegible]

REGISTERED LAND SURVEYOR
ROBERT B. COPLIN
1681
CERTIFICATE NUMBER
ARIZONA, U.S.A.

ARIZONA SURVEYING SERVICE
5704 N. 27th AVENUE, PHOENIX, ARIZONA
DRAWING NO. - L-70-9617

DIN # 59421 1 OF 1