This is to certify that the survey of the premises here shown was made by H.L. Meredith in January 1963 under my supervision.

Eugene W. Skelley

REGISTERED LAND SURVEYOR
EUGENE W. SKELLEY
DEC. 31, 1963
ARIZONA, U.S.A.
Eugene W. Skelley 63

LEGEND
o Lot Corners found.
R Record distance.
M Measured distance.
—*—Fence.
℄ Property line.

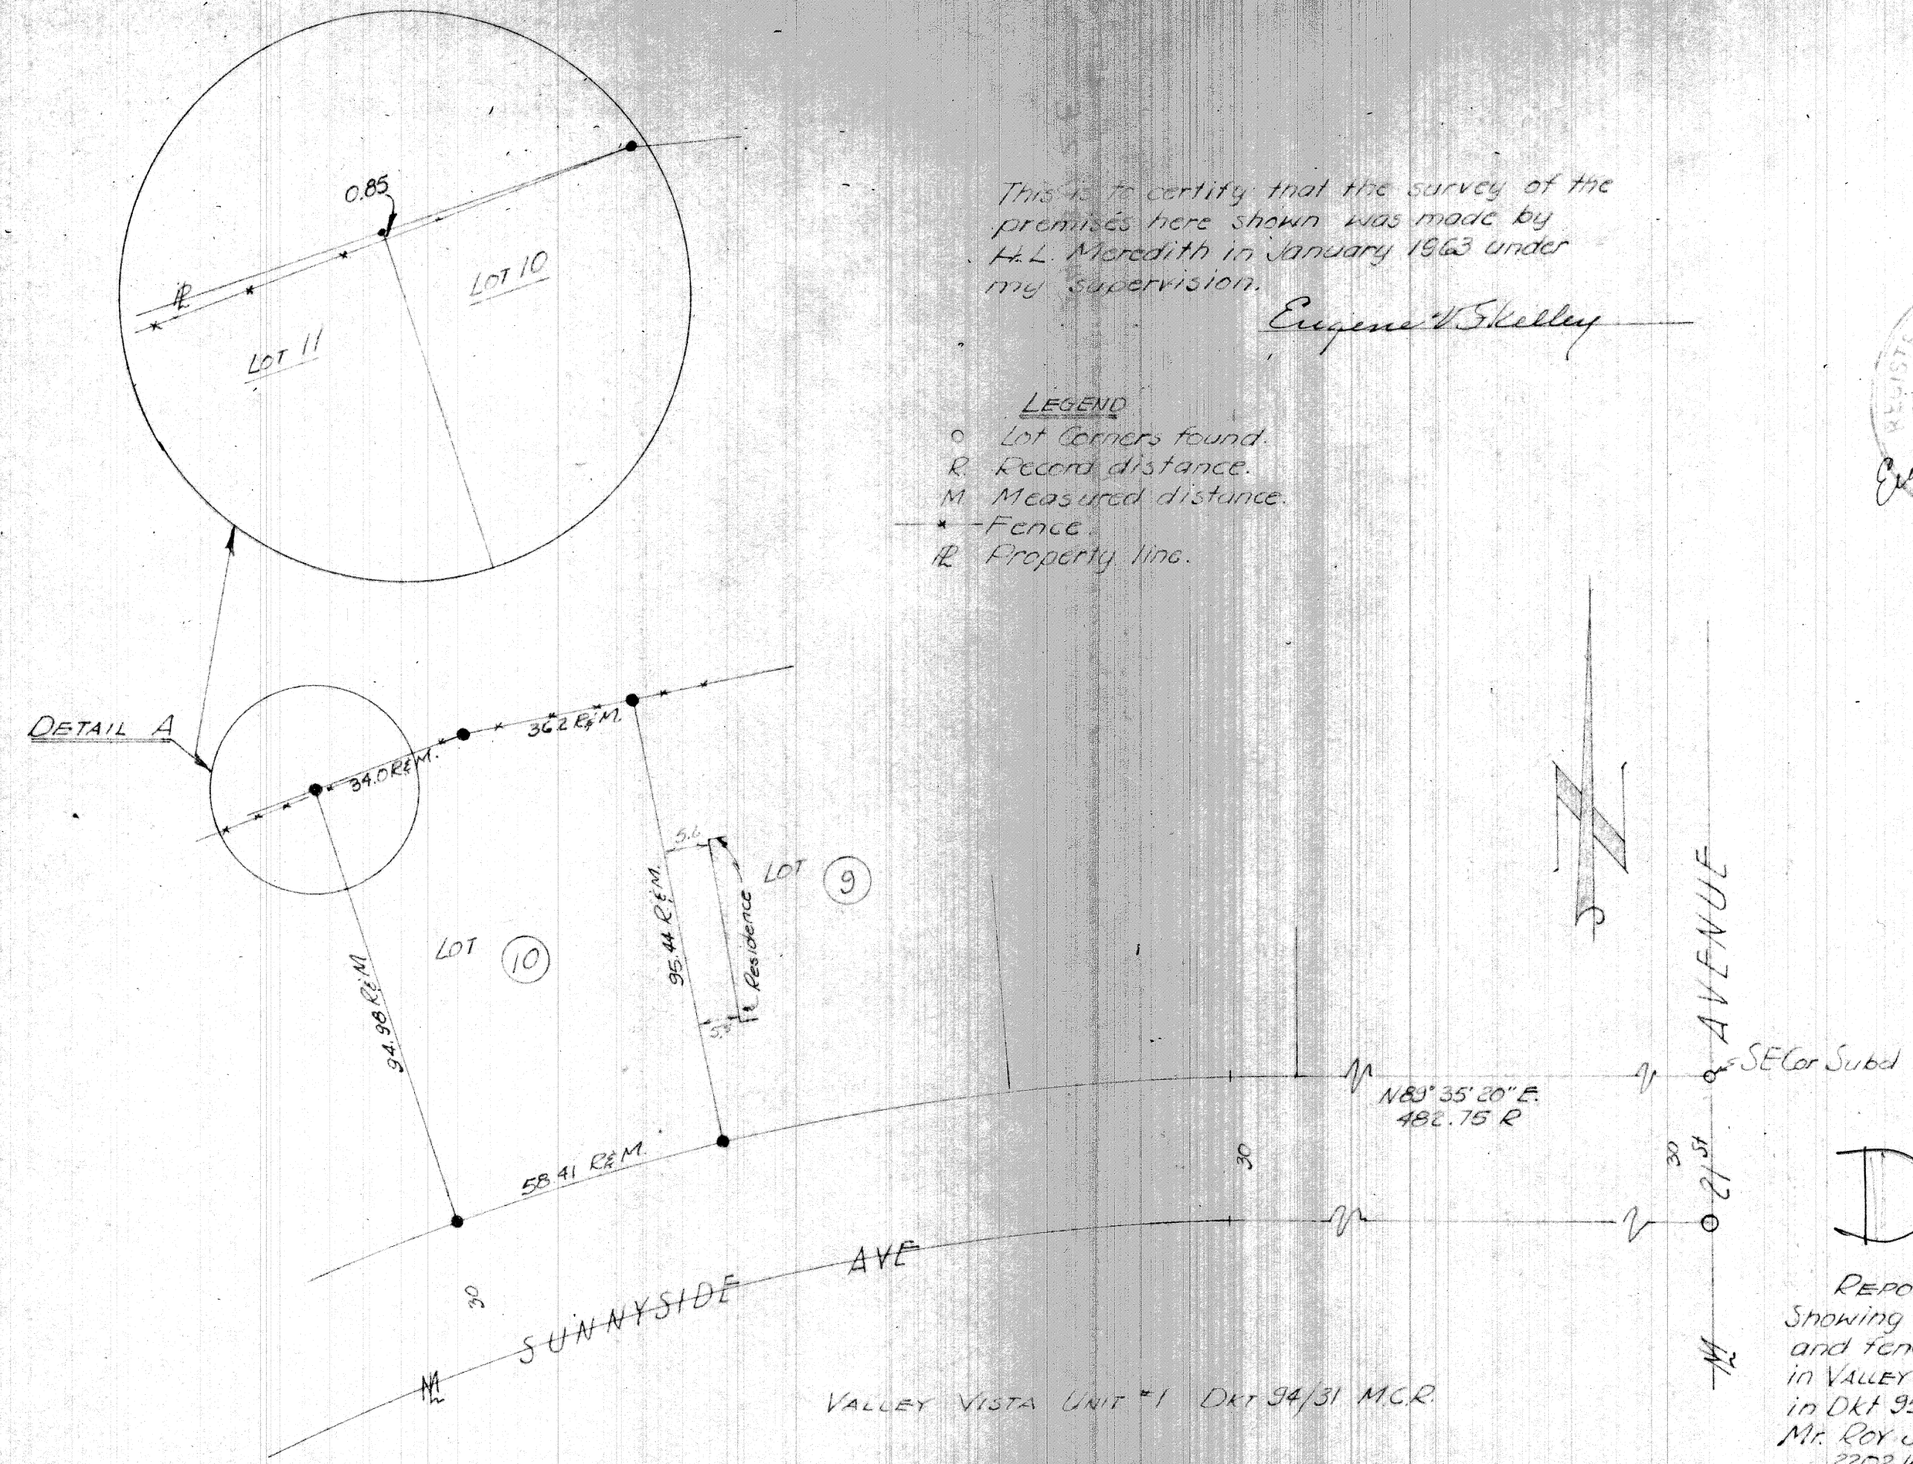

DIN 59440

REPORT OF SURVEY
Showing Corners of Lot 10 as found and fence encroachment as shown. in VALLEY VISTA Unit 2 as recorded in Dkt 95-R31, M.C.R. for:
Mr. Roy J. Hornor
2202 W. Sunnyside Ave, Phoenix.

ARIZONA SURVEYING SERVICE
2802 W. SOLANO DR. N. PHOENIX. L63-306