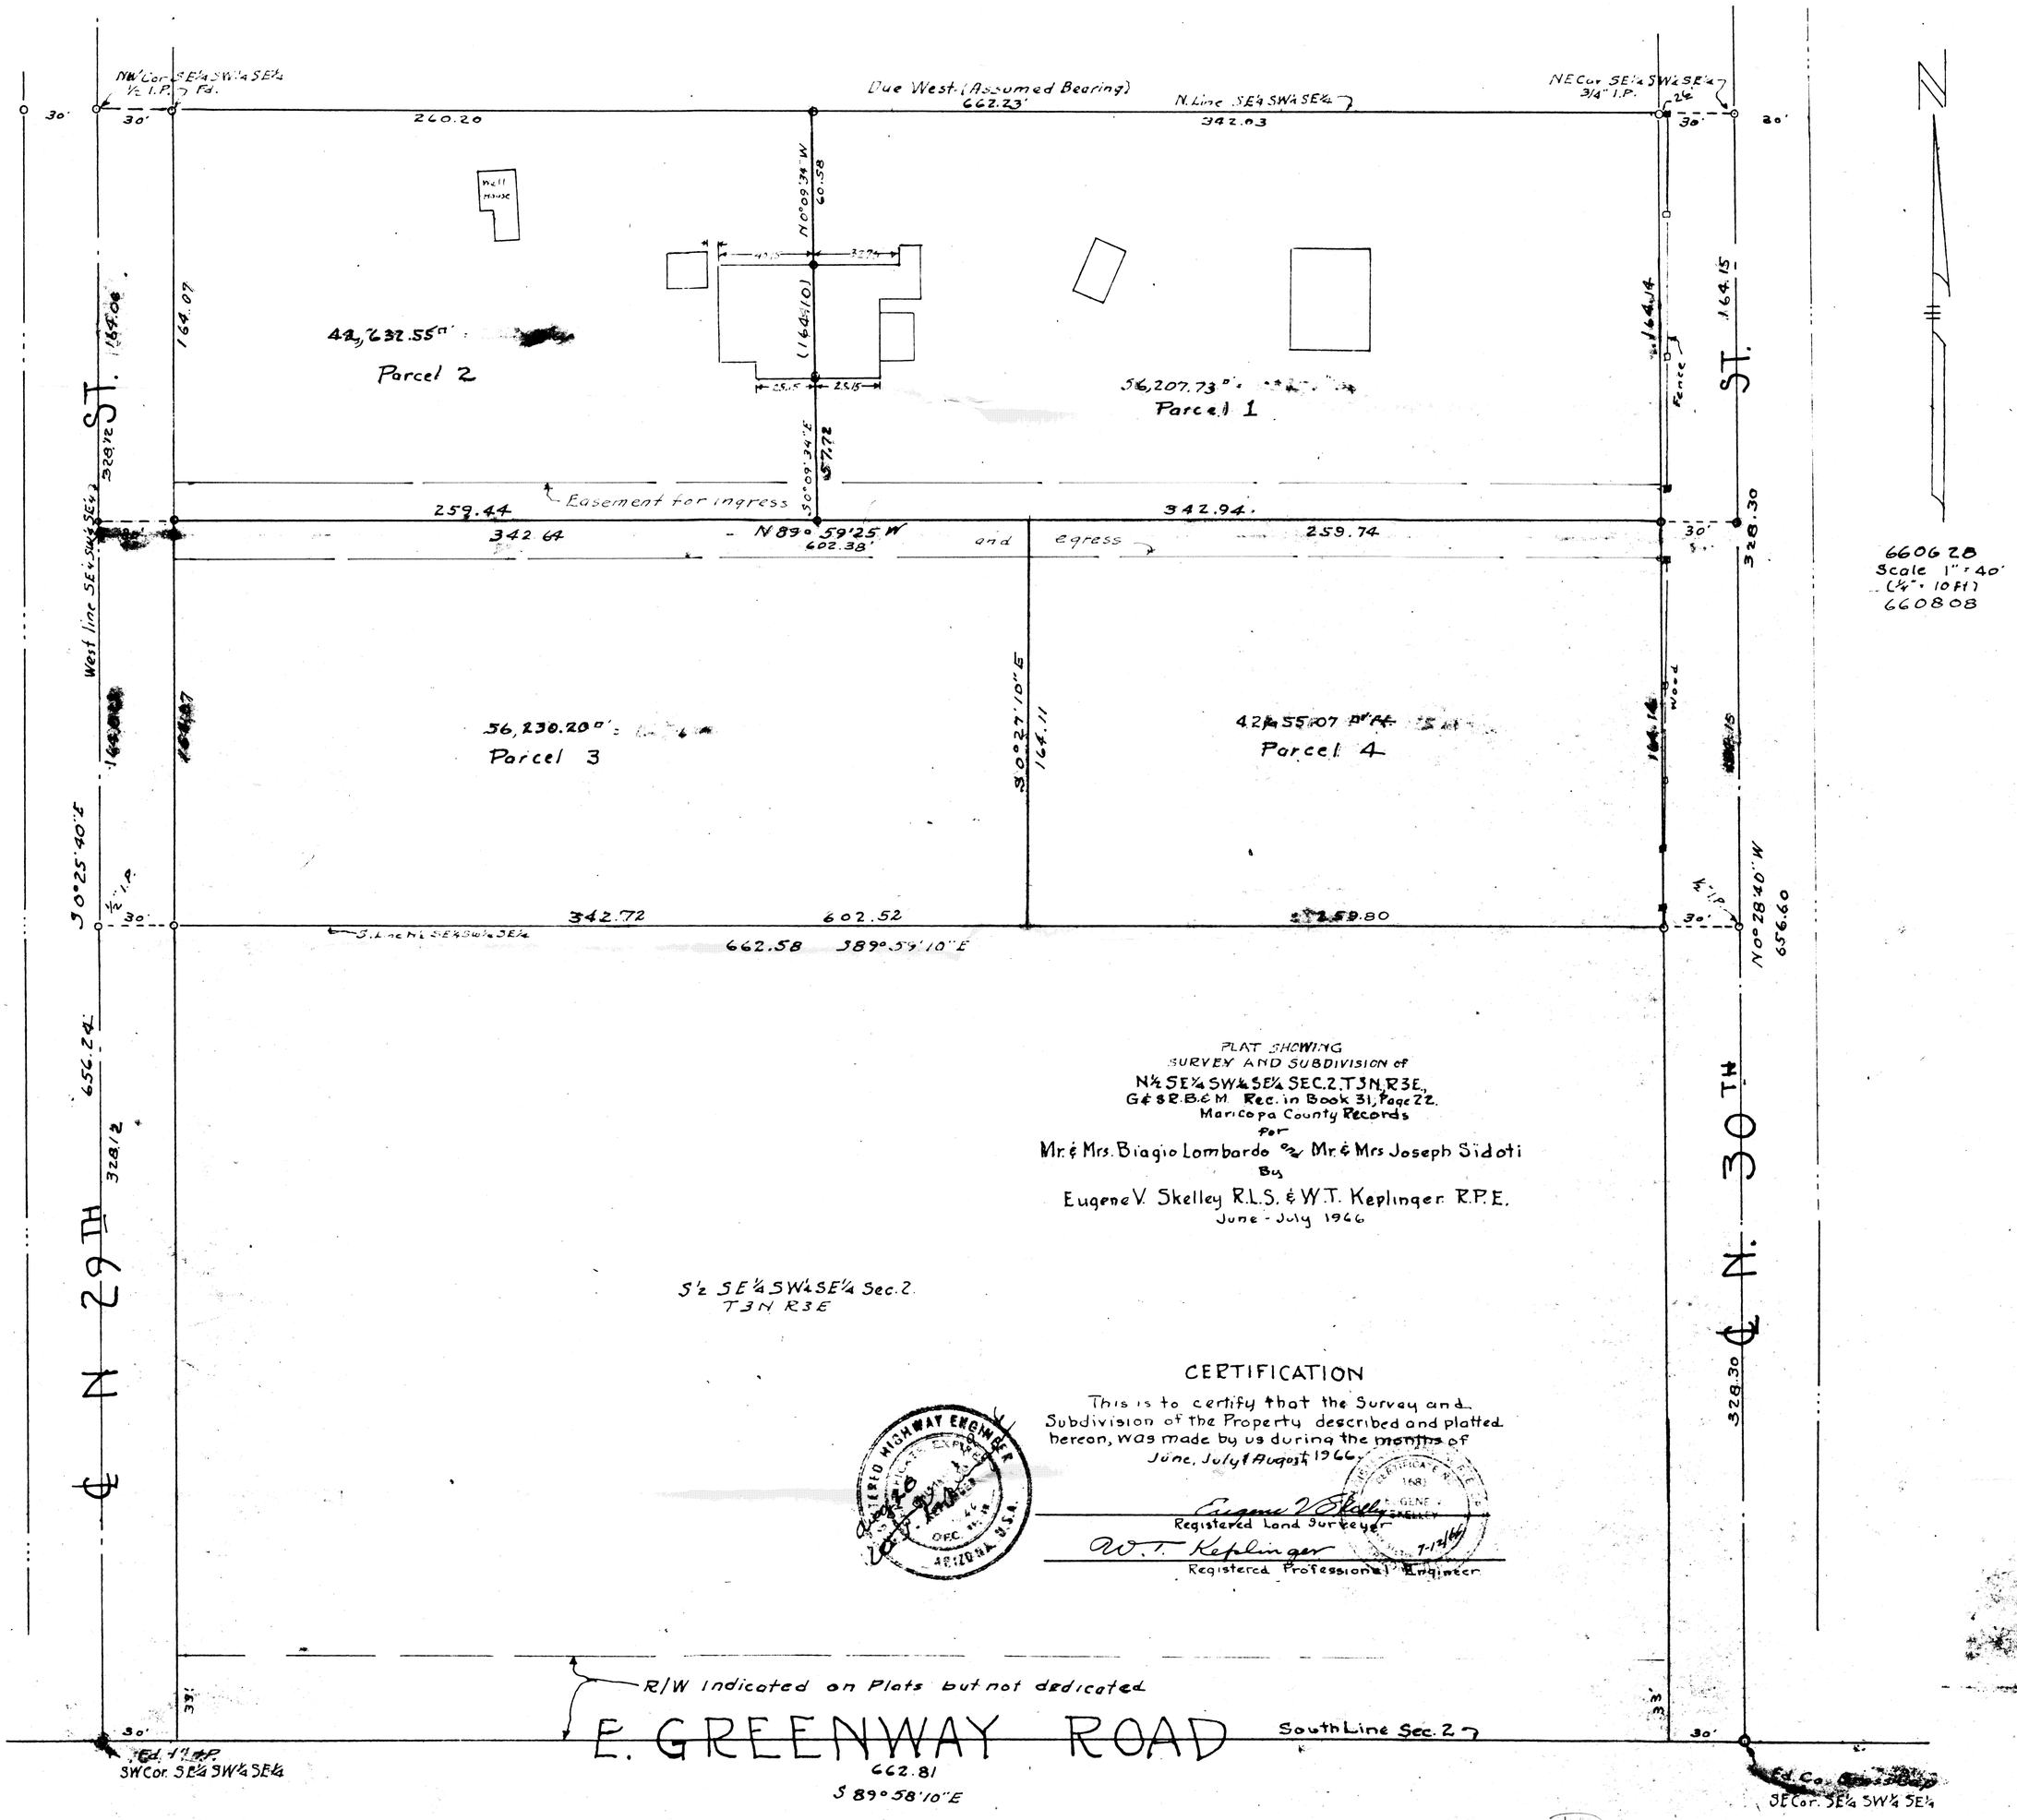

Due West (Assumed Bearing)
662.23'
N. Line SE¼ SW¼ SE¼
260.20
342.03
NW Cor SE¼ SW¼ SE¼
½ I.P. Fd.
NE Cor SE¼ SW¼ SE¼
3/4" I.P.
Well House
N 0°09'34" W
60.58
(164.10)
42,632.55 □'
Parcel 2
56,207.73 □'
Parcel 1
Fence
164.14
164.15
164.07
164.06
328.12
ST.
ST.
S 0°09'34" E
57.72
Easement for ingress
259.44
342.94
342.64
N 89° 59'25" W
602.38'
and
egress
259.74
328.30
West line SE¼ SW¼ SE¼
56,230.20 □'
Parcel 3
S 0°27'10" E
164.11
42,455.07 □'
Parcel 4
Wood
S 0°25'40" E
½ I.P.
342.72
602.52
259.80
S. Line N½ SE¼ SW¼ SE¼
662.58
S 89° 59'10" E
N 0°28'40" W
656.60
656.24
328.12
℄ N 29TH
℄ N. 30TH
328.30
PLAT SHOWING
SURVEY AND SUBDIVISION of
N½ SE¼ SW¼ SE¼ SEC. 2, T3N, R3E,
G&SR.B.&M. Rec. in Book 31, Page 22.
Maricopa County Records
for
Mr. & Mrs. Biagio Lombardo and Mr. & Mrs. Joseph Sidoti
By
Eugene V. Skelley R.L.S. & W.T. Keplinger R.P.E.
June - July 1966
S½ SE¼ SW¼ SE¼ Sec. 2
T3N R3E
CERTIFICATION
This is to certify that the Survey and Subdivision of the Property described and platted hereon, was made by us during the months of June, July & August 1966.
Eugene V. Skelley
Registered Land Surveyor
W.T. Keplinger
Registered Professional Engineer
7-12-66
R/W indicated on Plats but not dedicated
E. GREENWAY ROAD
South Line Sec. 2
662.81
S 89° 58'10" E
Fd. 1" I.P.
SW Cor. SE¼ SW¼ SE¼
Fd. Co. Brass Cap
SE Cor. SE¼ SW¼ SE¼
660628
Scale 1" = 40'
(¼" = 10 ft)
660808

DIN 59449