Map of
E½ NE¼ Sec. 23 and W½ NW¼ Sec. 24.
T. 1 N. R. 6 E. G. & S. R. B. & M.
for Theodore W. & Alice Sliger
Dec. 1945.

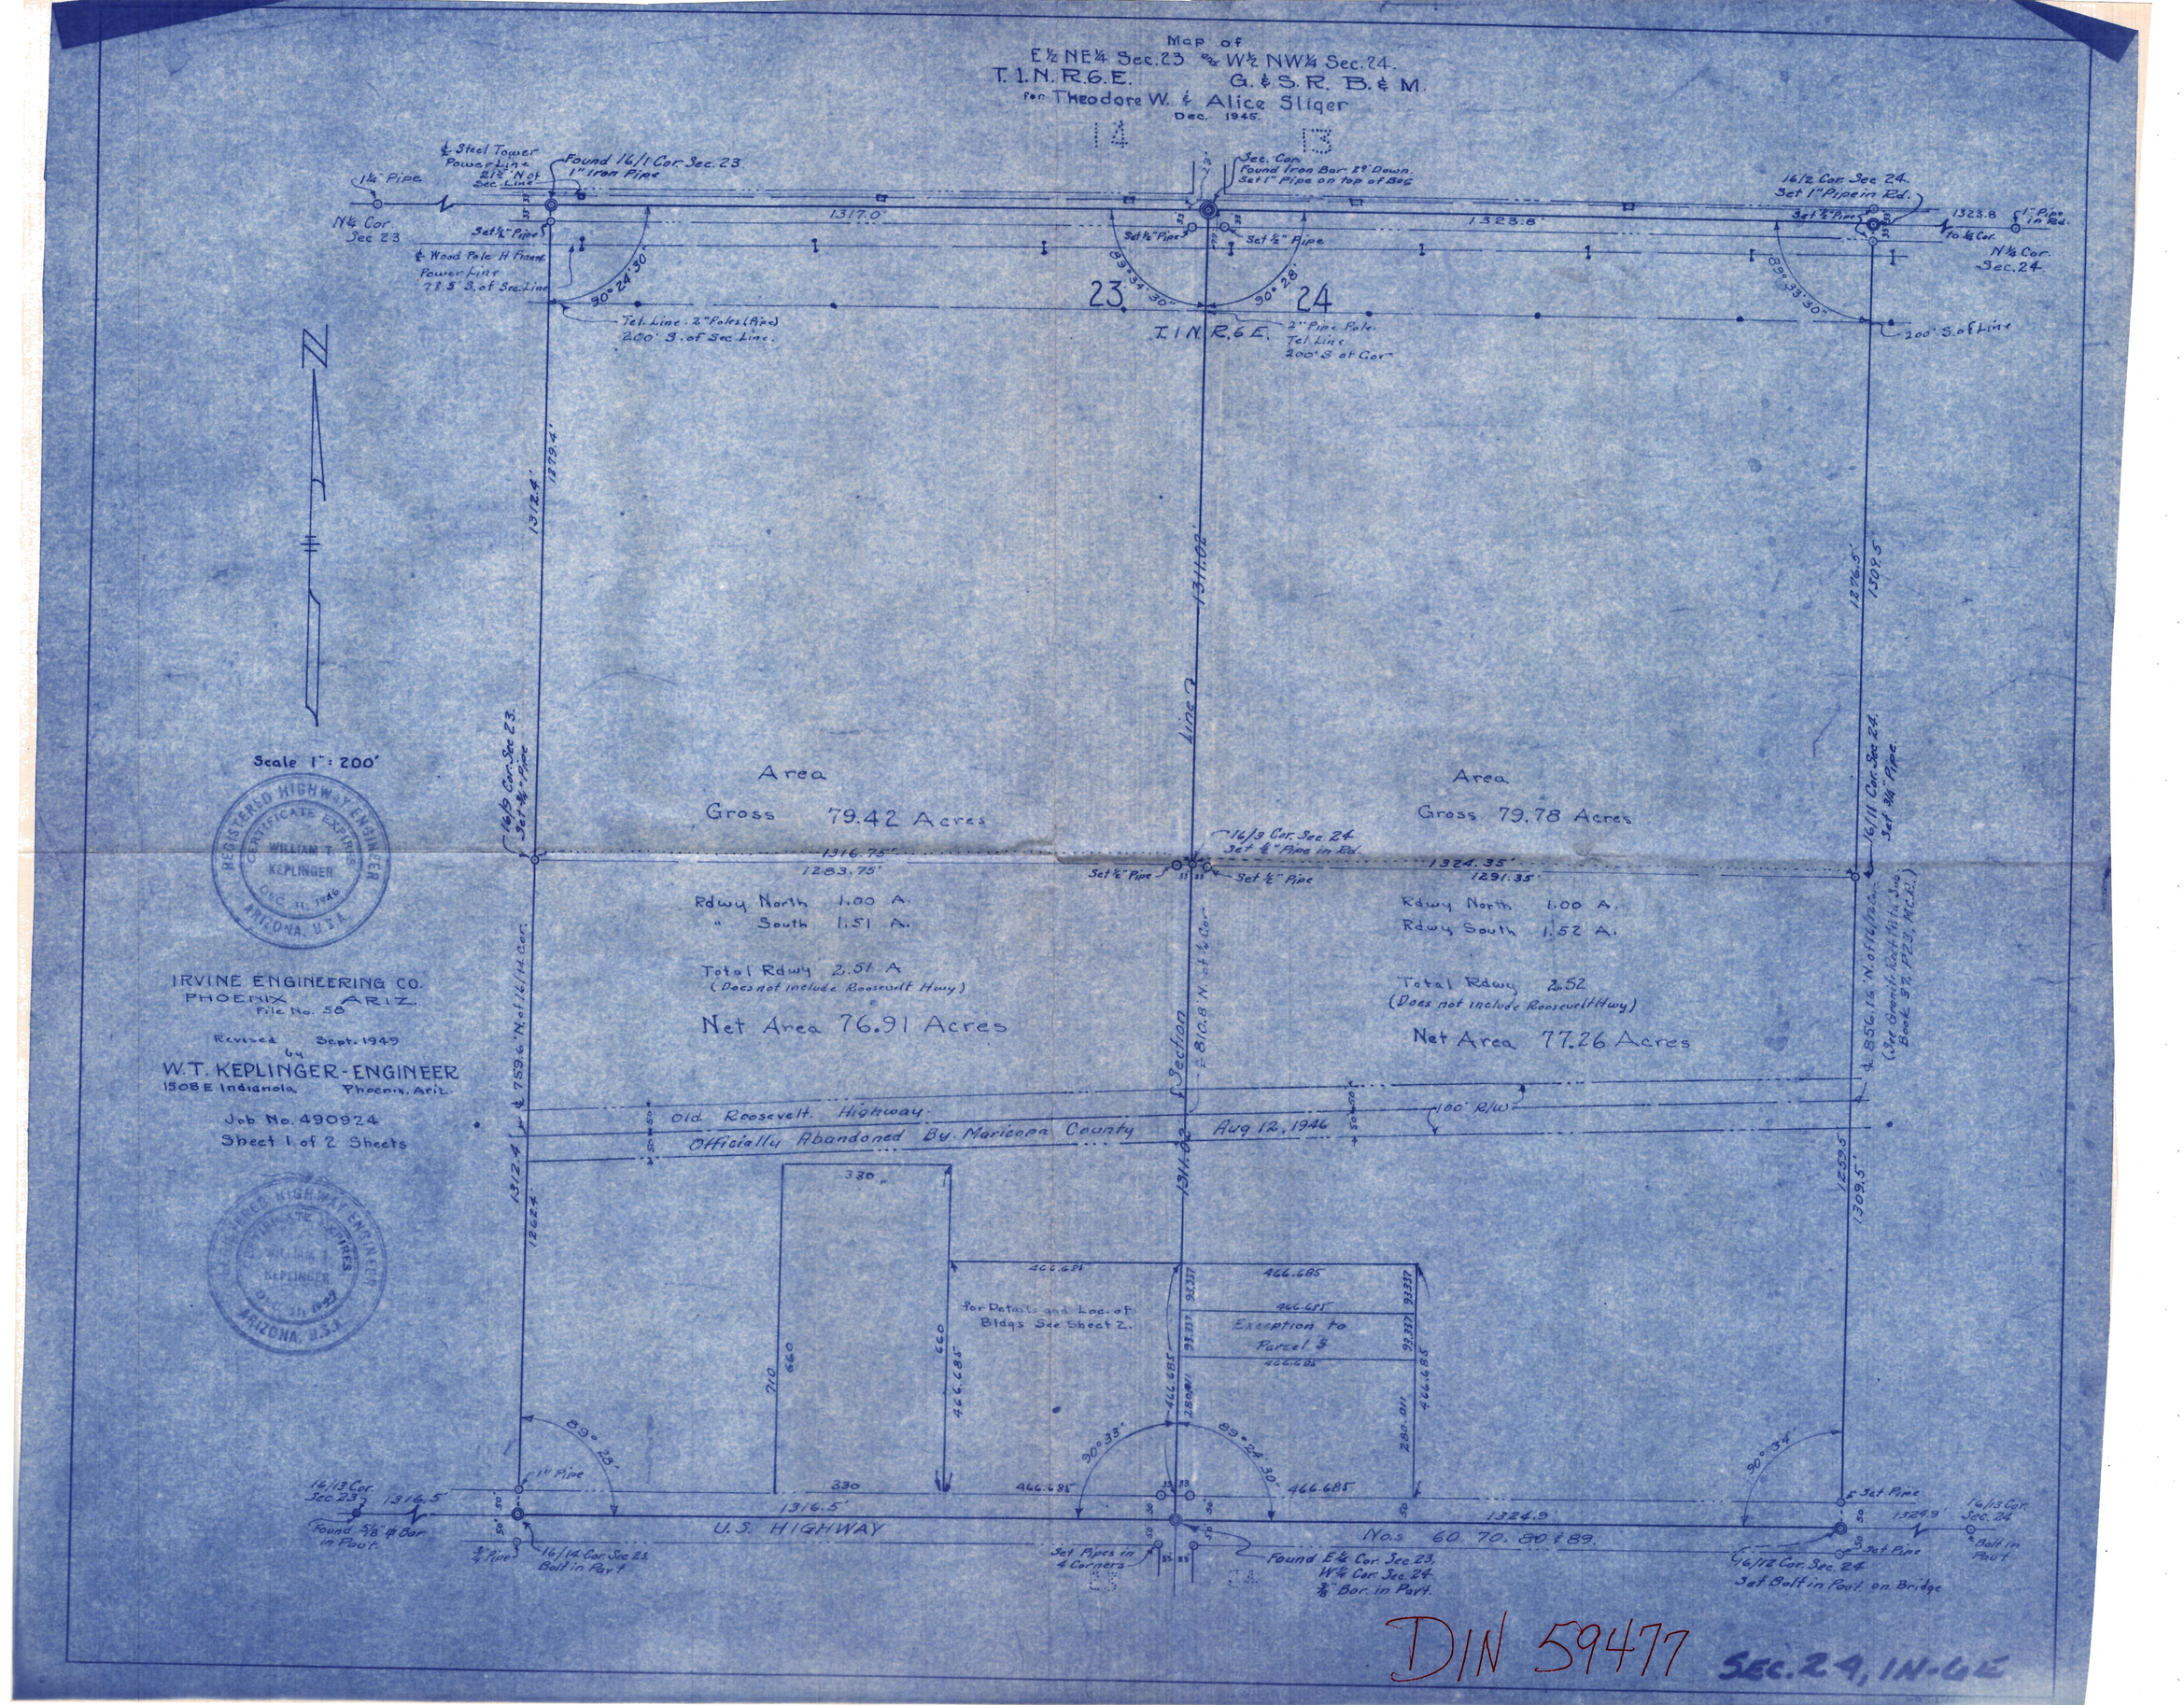

REGISTERED HIGHWAY ENGINEER
CERTIFICATE EXPIRES
WILLIAM T. KEPLINGER
DEC. 31, 1946
ARIZONA, U.S.A.

IRVINE ENGINEERING CO.
PHOENIX ARIZ.
File No. 58

Revised Sept. 1949
by
W. T. KEPLINGER - ENGINEER
1508 E Indianola Phoenix, Ariz.

Job No. 490924
Sheet 1 of 2 Sheets

REGISTERED HIGHWAY ENGINEER
CERTIFICATE EXPIRES
WILLIAM T. KEPLINGER
DEC. 31, 1949
ARIZONA, U.S.A.

DIN 59477 SEC. 24, 1N-6E