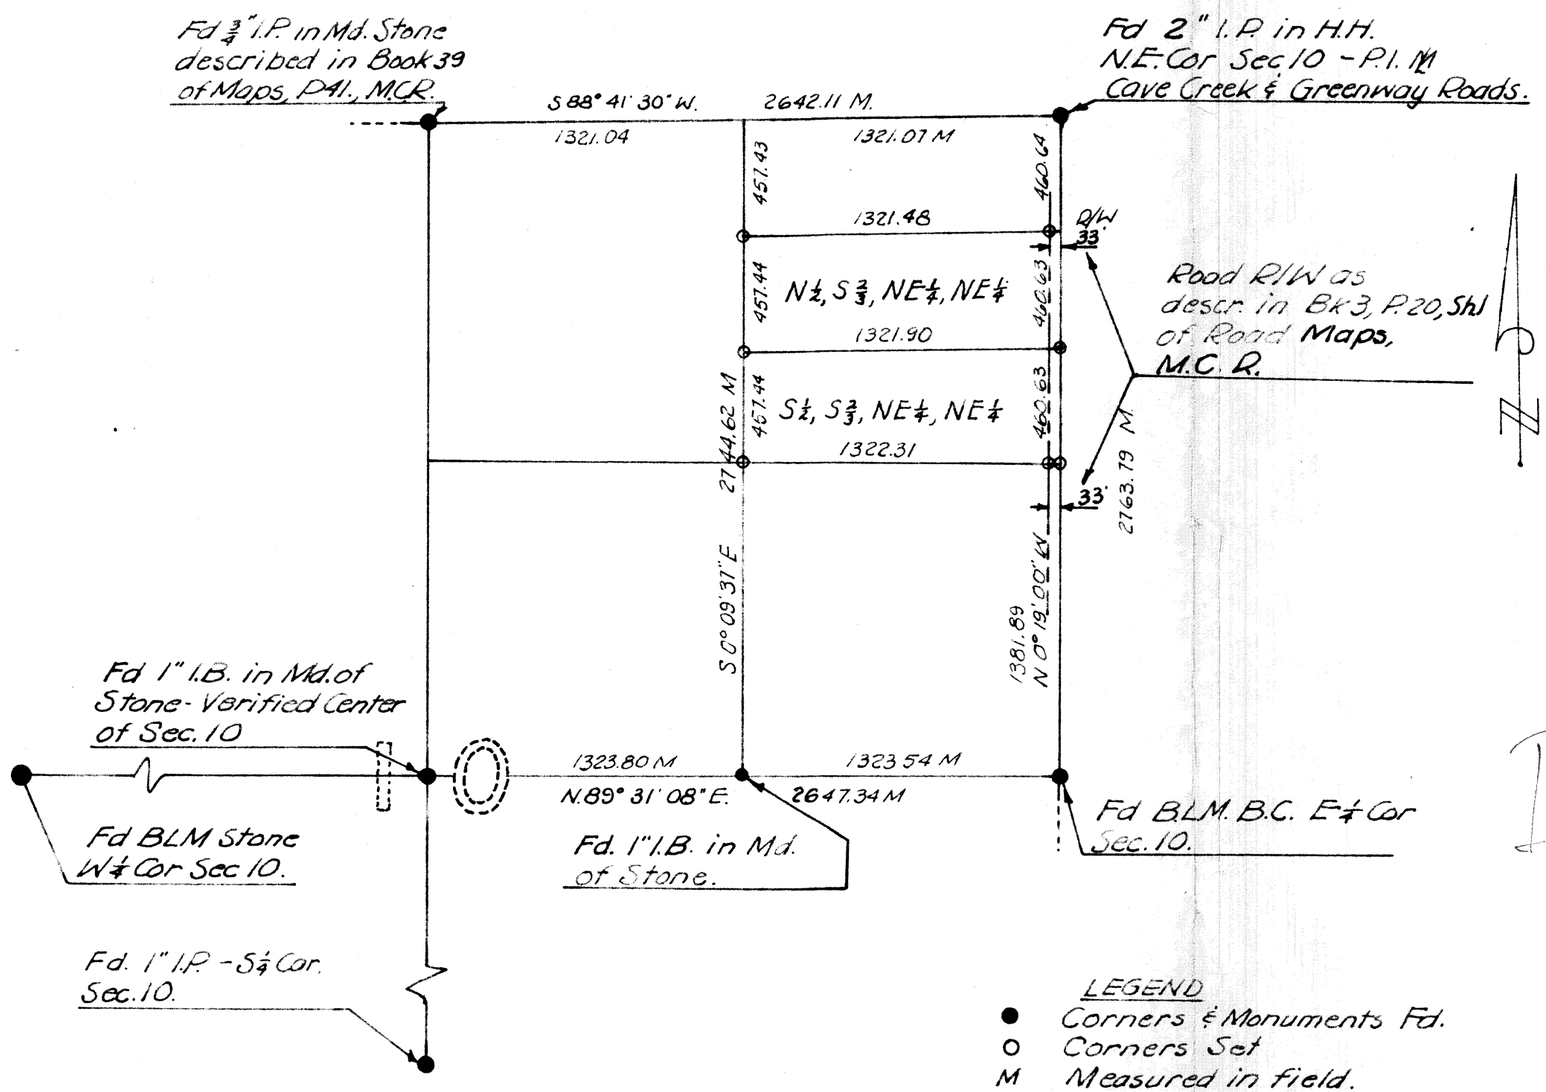

This is to certify that the survey hereon platted was made by me in June, 1960.

Eugene V. Skelley

DIN-59487

REGISTERED LAND SURVEYOR
CERTIFICATE EXPIRES
EUGENE V. SKELLEY
DEC 31, 1960
ARIZONA U.S.A.

LEGEND

● Corners & Monuments Fd.

o Corners Set

M Measured in field.

REPORT OF SURVEY.

Of the S. two thirds of the N.E.¼ of the NE¼ of Sec. 10, T.3N., R.3E., G&S.R.B.L&M.- Maricopa County, Arizona.

for

Mr. H.S. LAUER

LAUER & AUGUSTINE, REALTORS.

Surveyed by E.V.S.		Scale 1"=600'
Checked - H.L.M.	Job- 60-167	Drawn by H.L.M.

ARIZONA SURVEYING SERVICE.