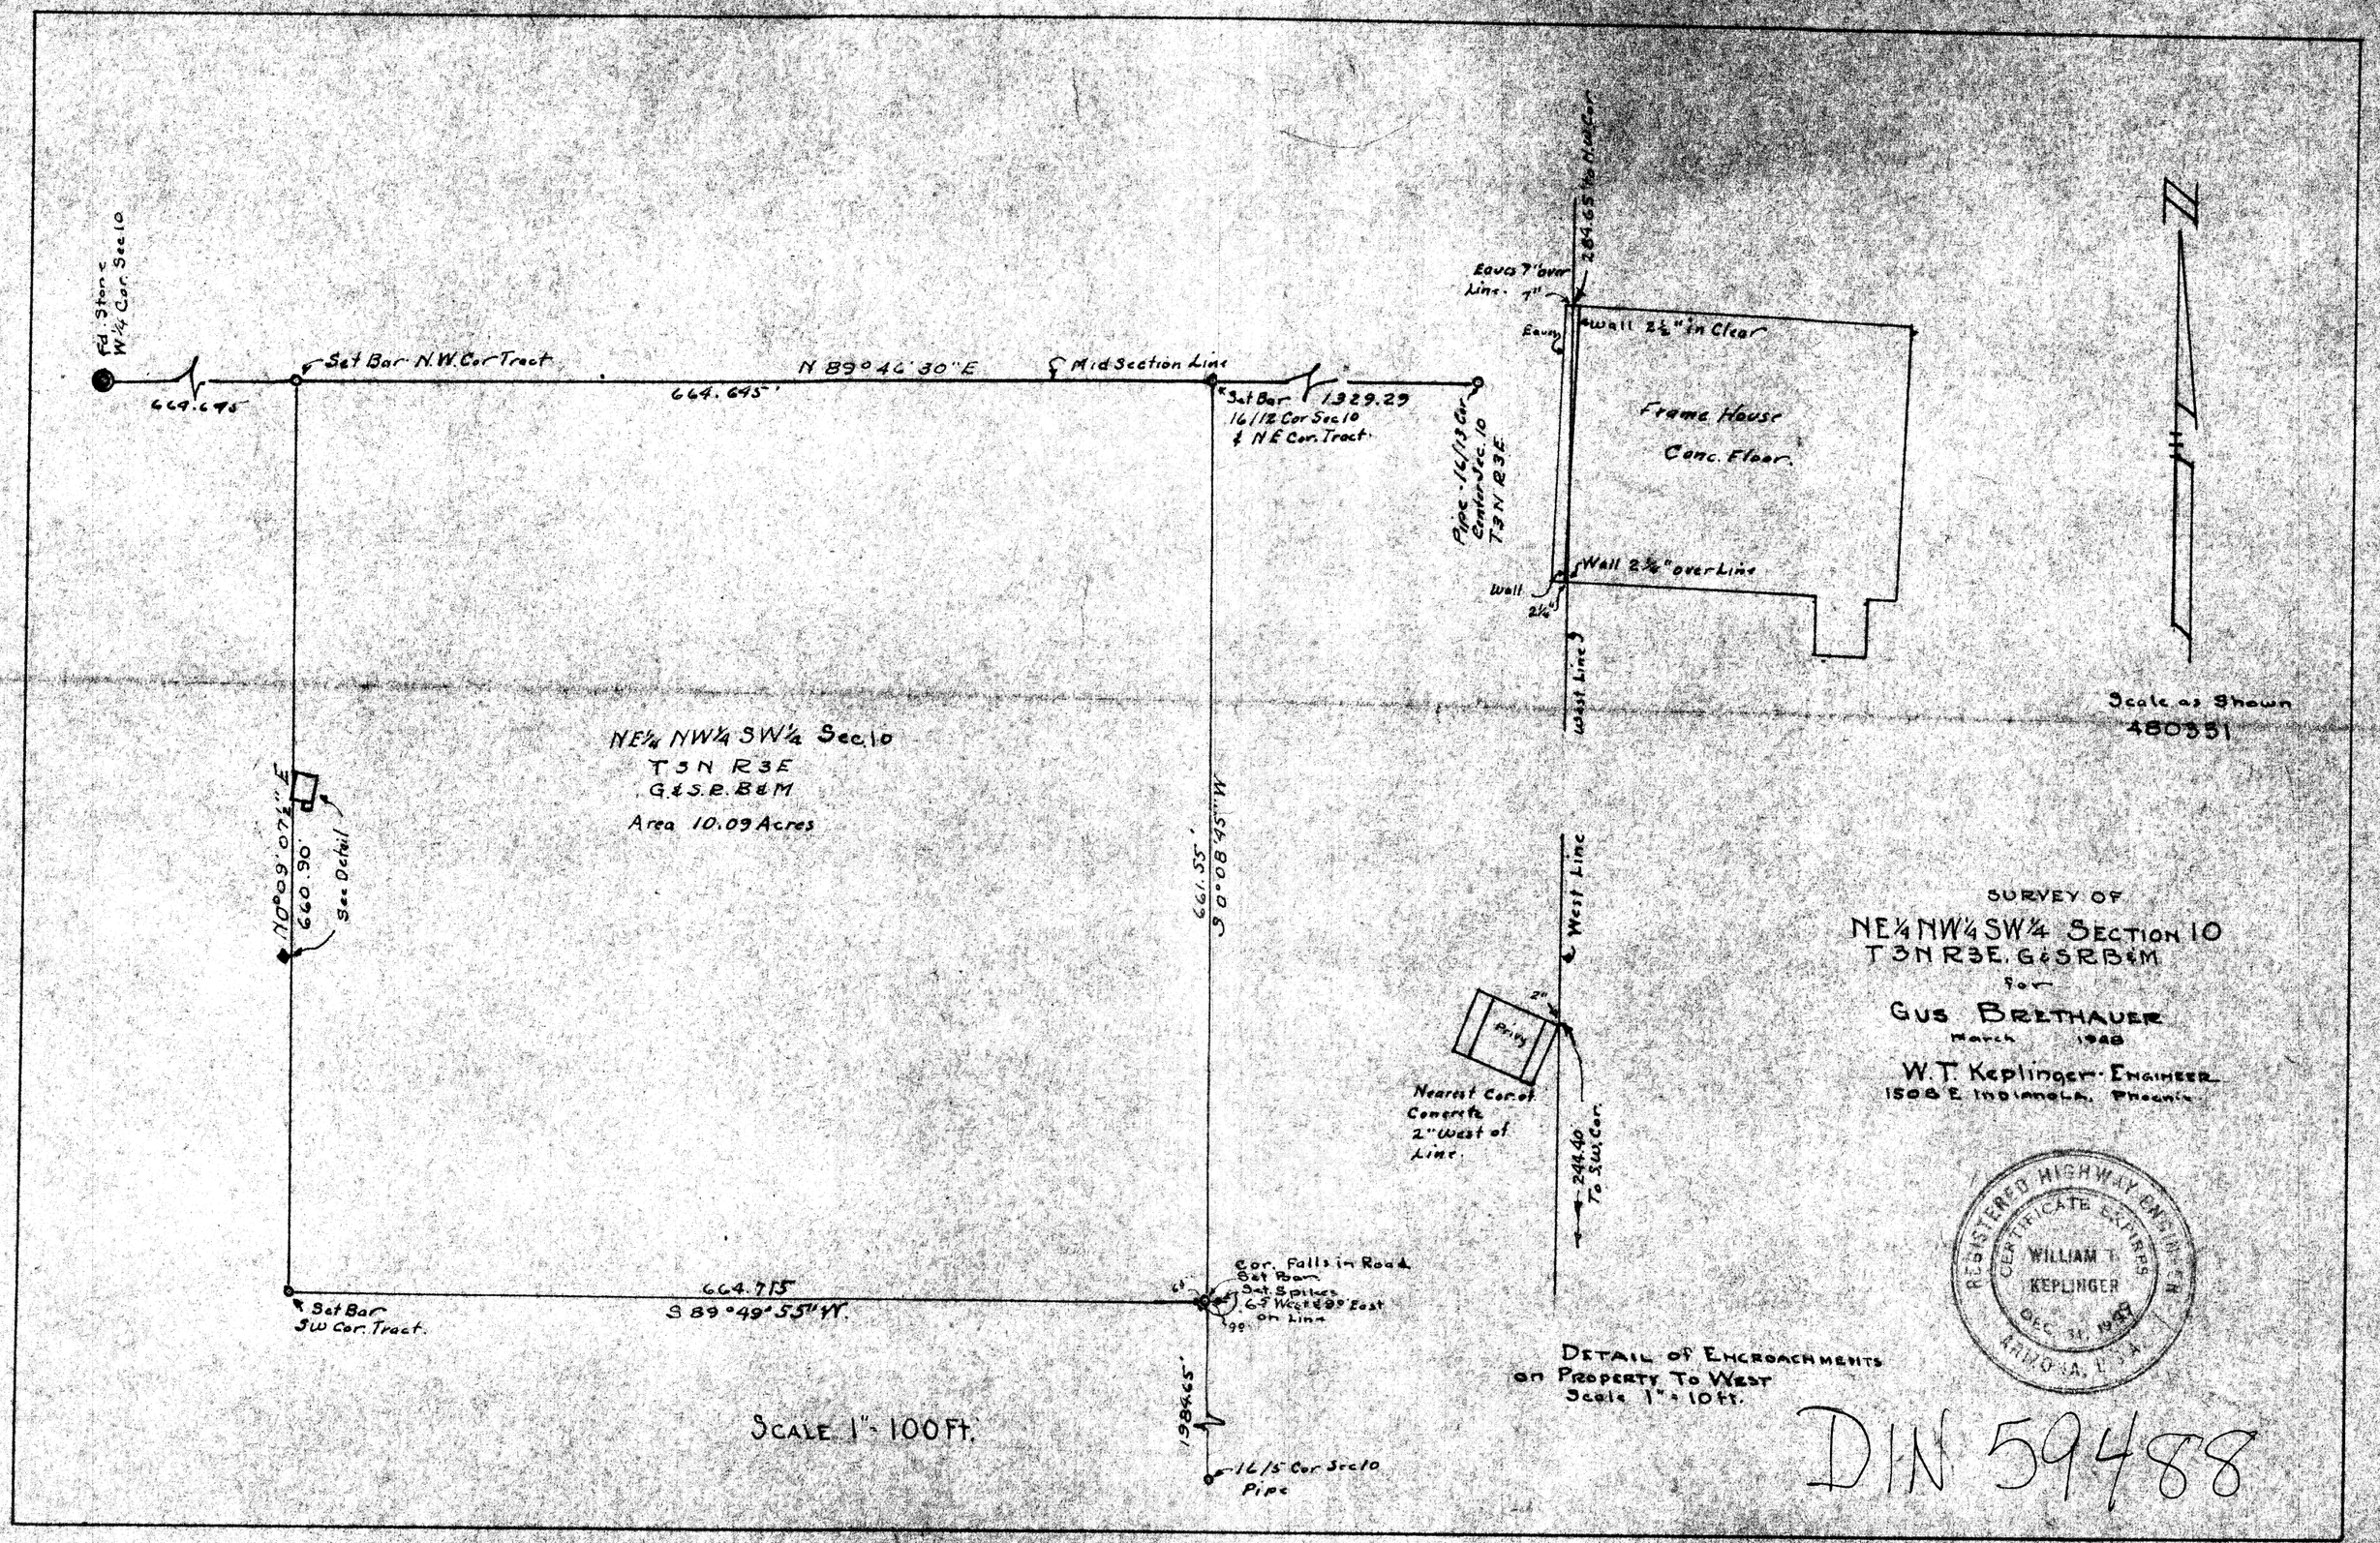

Fd. Stone W¼ Cor. Sec. 10
664.645
Set Bar N.W. Cor. Tract
N 89°46'30"E
664.645'
Mid Section Line
Set Bar 16/12 Cor. Sec. 10 & NE Cor. Tract
1329.29
Pipe 16/13 Cor. Center Sec. 10 T3N R3E
Eaves 7" over Line
7"
Eaves
Wall 2½" in Clear
Frame House
Conc. Floor
Wall 2¼" over Line
Wall
2¼"
West Line
284.65 to N.W. Cor.
Scale as Shown
480351
NE¼ NW¼ SW¼ Sec. 10
T3N R3E
G&S.R.B&M
Area 10.09 Acres
N0°09'07½"E
660.90'
See Detail
661.55'
S0°08'45"W
West Line
2"
Privy
Nearest Cor. of Concrete 2" West of Line
244.40 To S.W. Cor.
Cor. Falls in Road
Set Bar
Set Spikes
6.5 West & 9.0 East on Line
664.715
S 89°49'55"W
Set Bar SW Cor. Tract
1984.65'
16/5 Cor. Sec. 10 Pipe
SCALE 1" = 100 Ft.
DETAIL OF ENCROACHMENTS ON PROPERTY TO WEST
Scale 1" = 10 ft.
SURVEY OF
NE¼ NW¼ SW¼ SECTION 10
T3N R3E. G&S.R.B&M
for
GUS BRETHAUER
March 1948
W.T. Keplinger - ENGINEER
1508 E. Indianola, Phoenix
REGISTERED HIGHWAY ENGINEER
CERTIFICATE EXPIRES
WILLIAM T. KEPLINGER
DEC. 31, 1947
ARIZONA, U.S.A.
DIN 59488